POLITECNICO DI TORINO
Repository ISTITUZIONALE

Haute École du Bois et de la Forêt. Étude de programmation en vue de la construction d’un campus européen des métiers du bois et de la forêt

Original
Haute École du Bois et de la Forêt. Étude de programmation en vue de la construction d’un campus européen des métiers du bois et de la forêt / Dini, R., Gabbarini, E., Lanteri, S.. - ELETTRONICO. - (2024), pp. 1-337.

Availability:
This version is available at: 11583/2993751 since: 2024-10-27T16:52:41Z

Publisher:
Politecnico di Torino

Published
DOI:

Terms of use:

This article is made available under terms and conditions as specified in the corresponding bibliographic description in the repository

Publisher copyright

(Article begins on next page)

08 October 2026

C. AVANT PROJET DÉFINITIF

Definitive pre-project

// DOCUMENTS GRAPHIQUES

• Architecturaux :
- Plan de masse et de situation
- Traitement des espaces extérieurs
- Plans des niveaux éch. 1/100
- Coupes longitudinales et transversales ech 1/100
- Plans des façades extérieures / intérieure au 1/100
- Détails significatifs au 1/50
- Fiches par type (attaché à l'extérieur)

1:500 plan de masse
scaled 50%

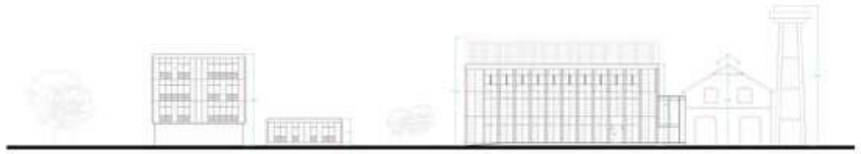

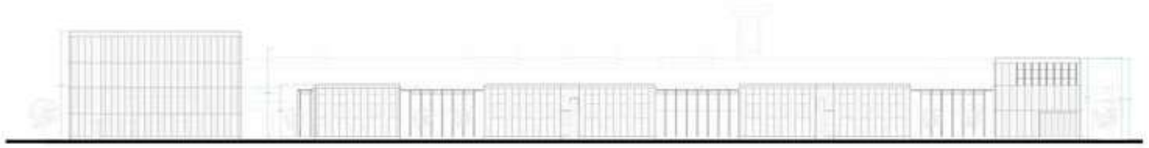

1:100 housing
scaled 50%

4 STUDENTS APT
LAUNDRY
DOUBLE APT
COMMON KITCHEN
SINGLE ROOM
SINGLE ROOM
COMMON BALCONY
SINGLE ROOM
SINGLE ROOM

SOLAR PANELS
(if needed)
COMMON BALCONY

1:100 housing
scaled 50%

NORTH VIEW

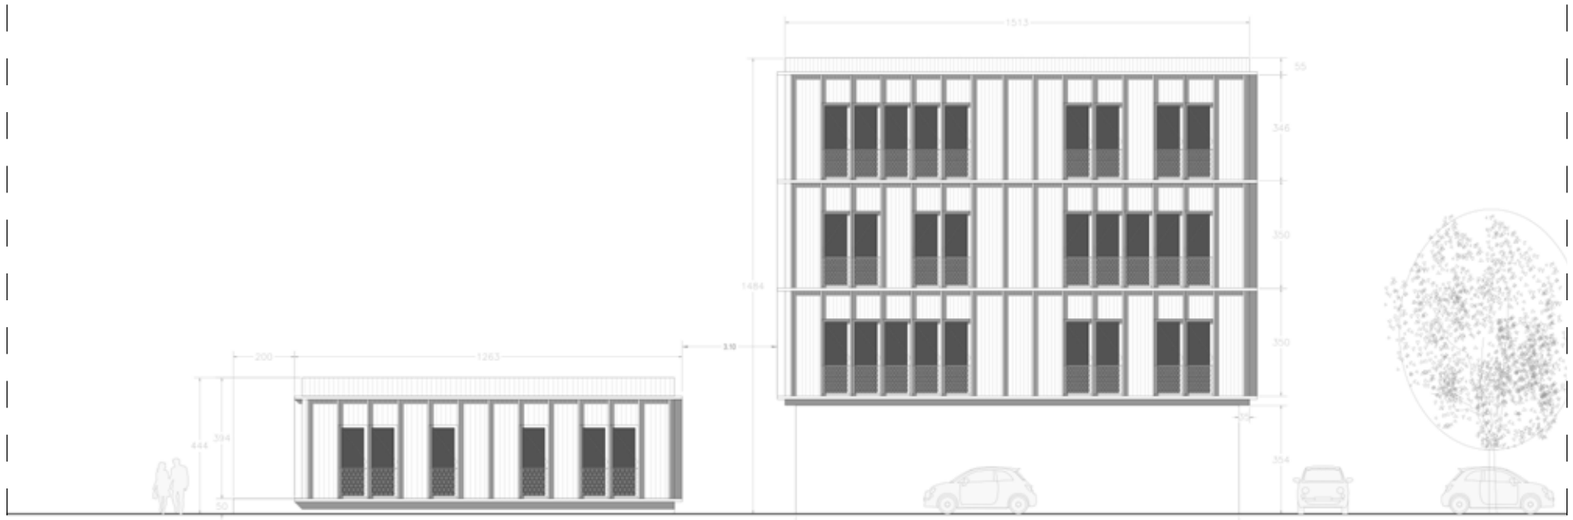

WEST VIEW

1:100 housing
scaled 50%

ORTH VIEW

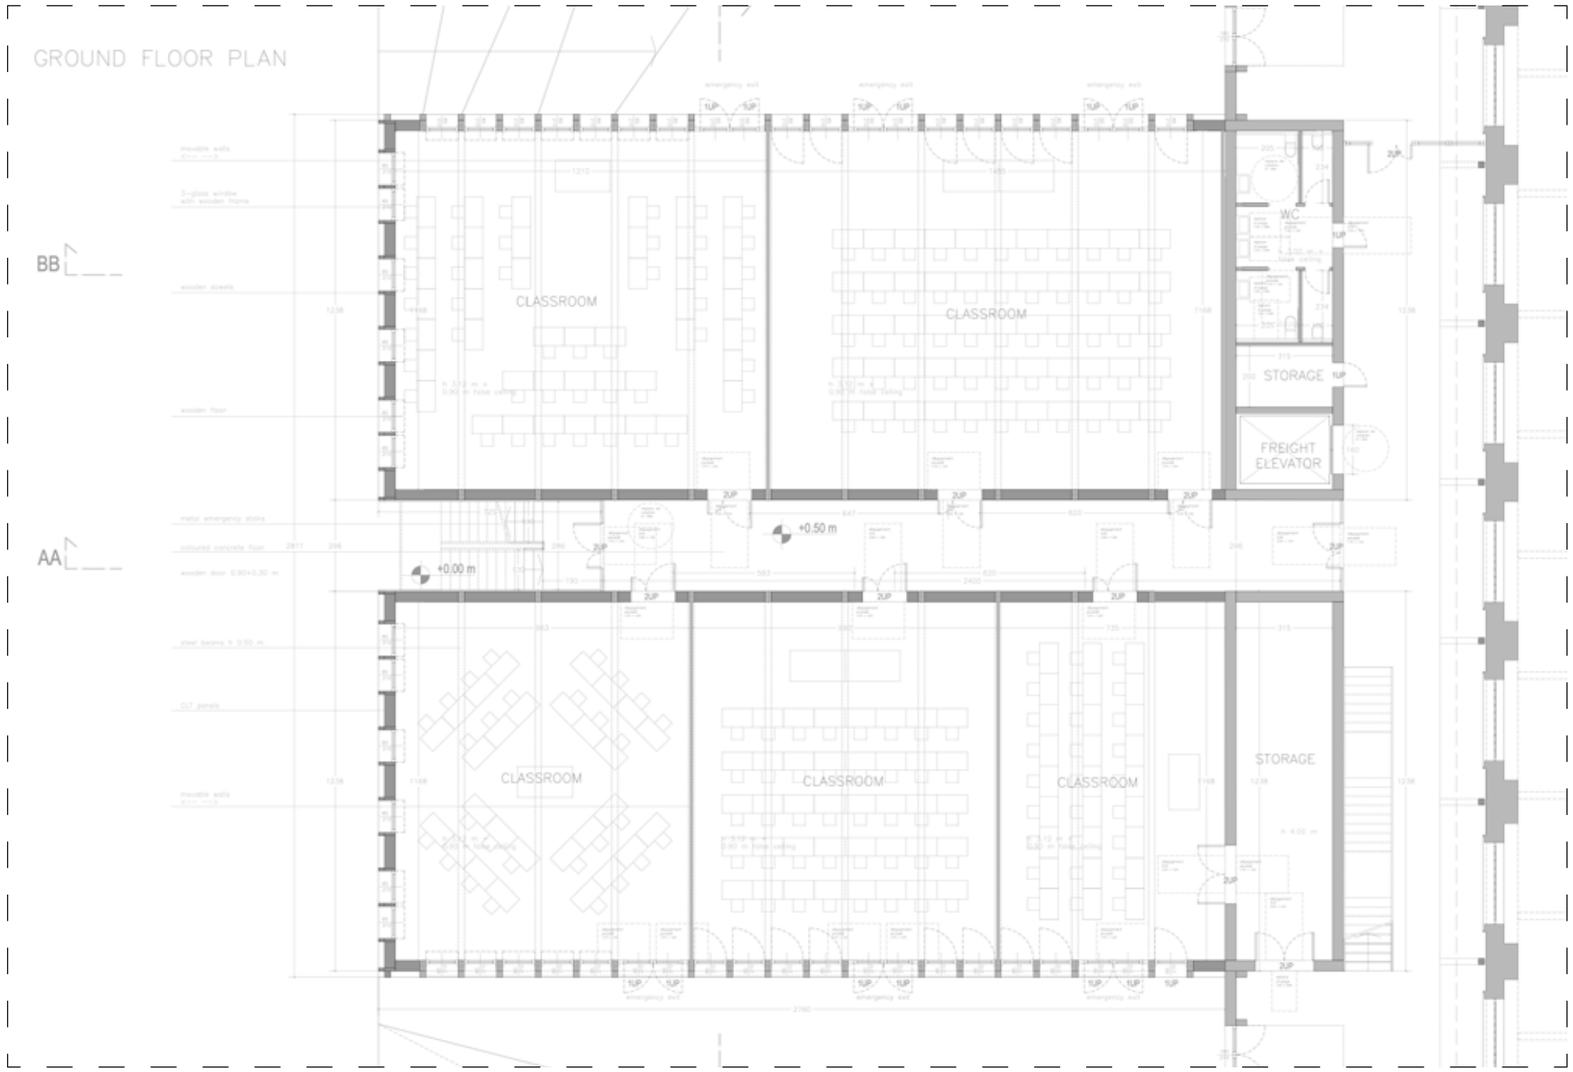

1:100 didactical spaces
scaled 50%

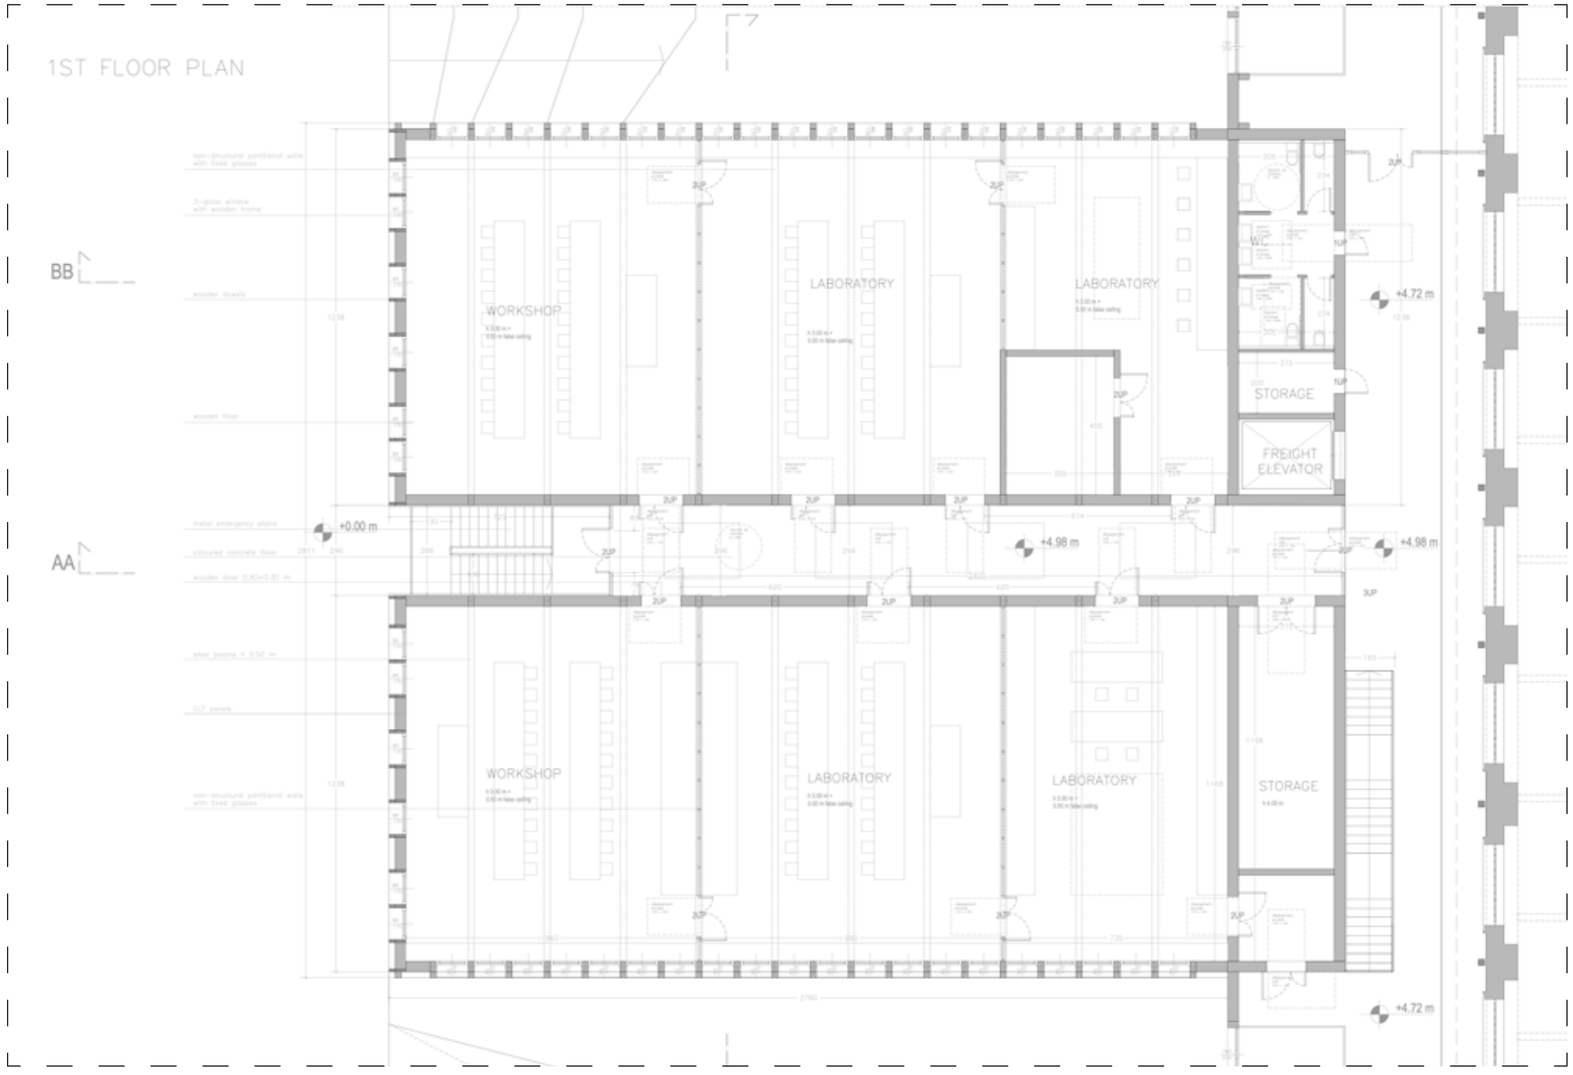

1:100 didactical spaces
scaled 50%

AA

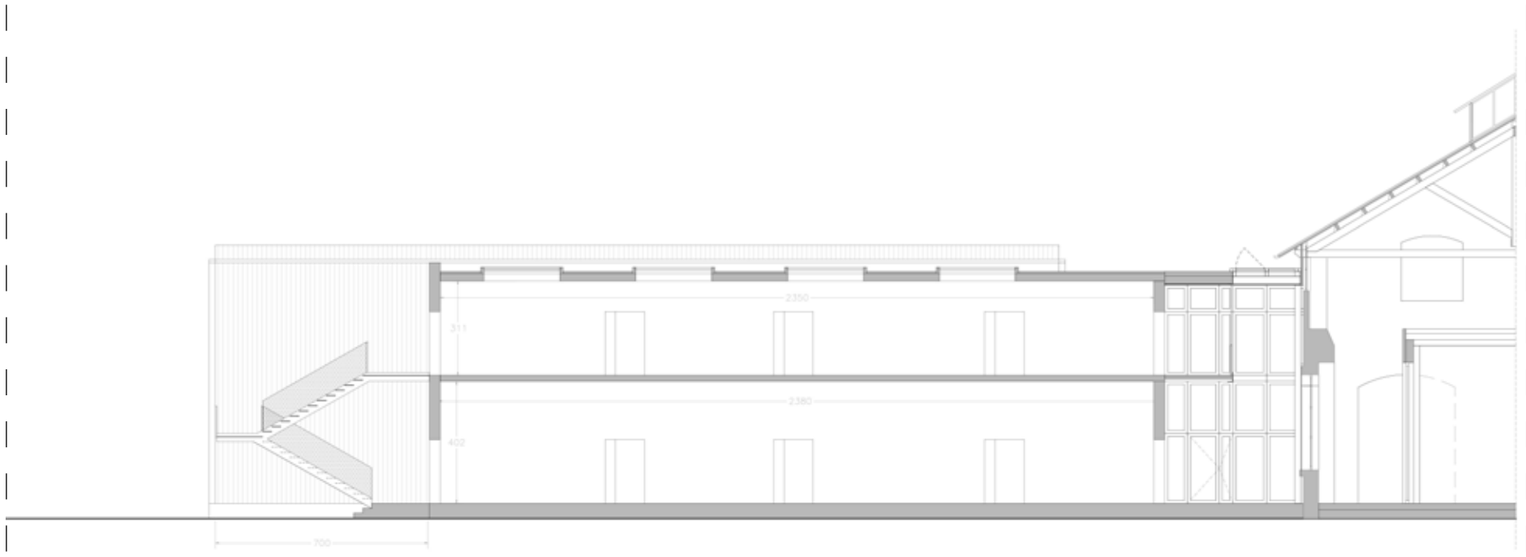

BB

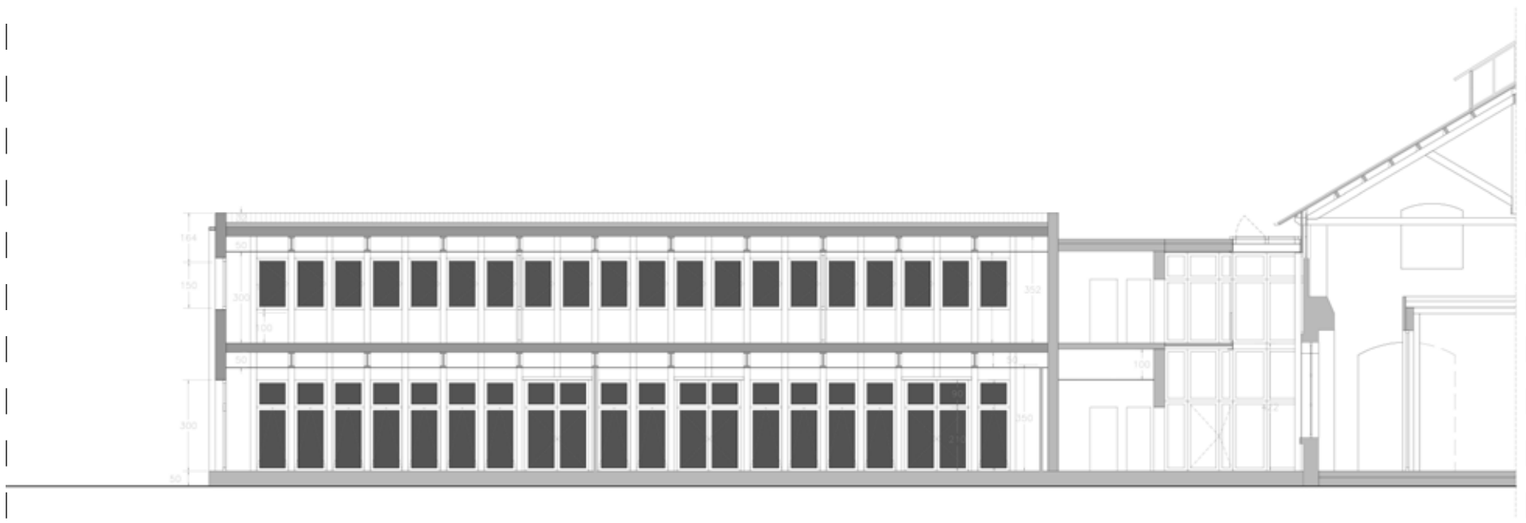

1:100 didactical spaces
scaled 50%

TH VIEW

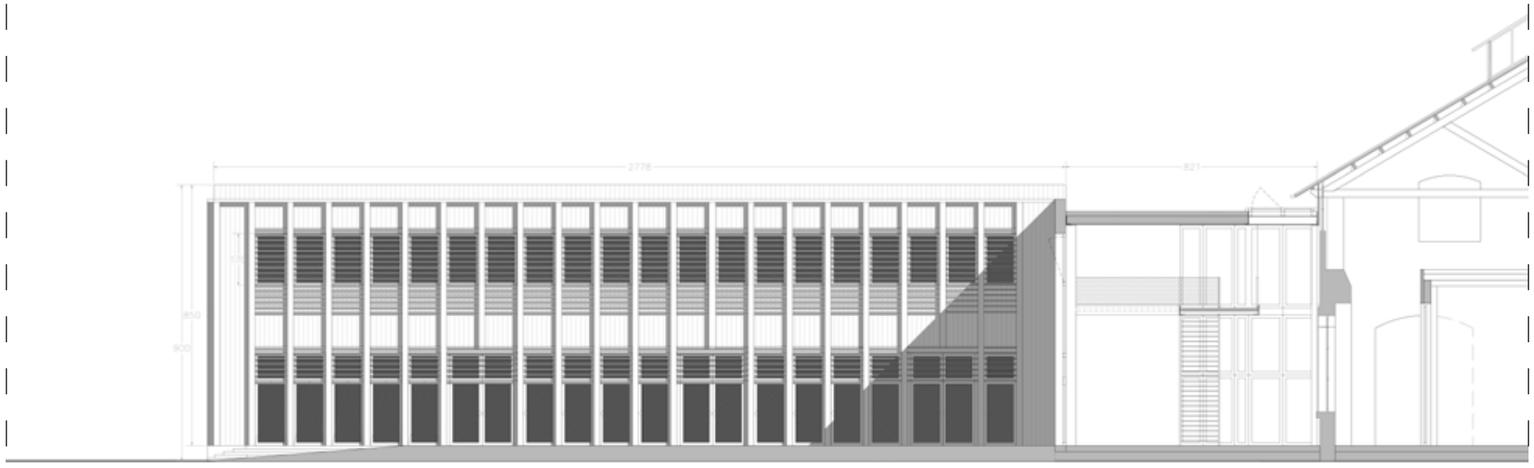

NORTH VIEW

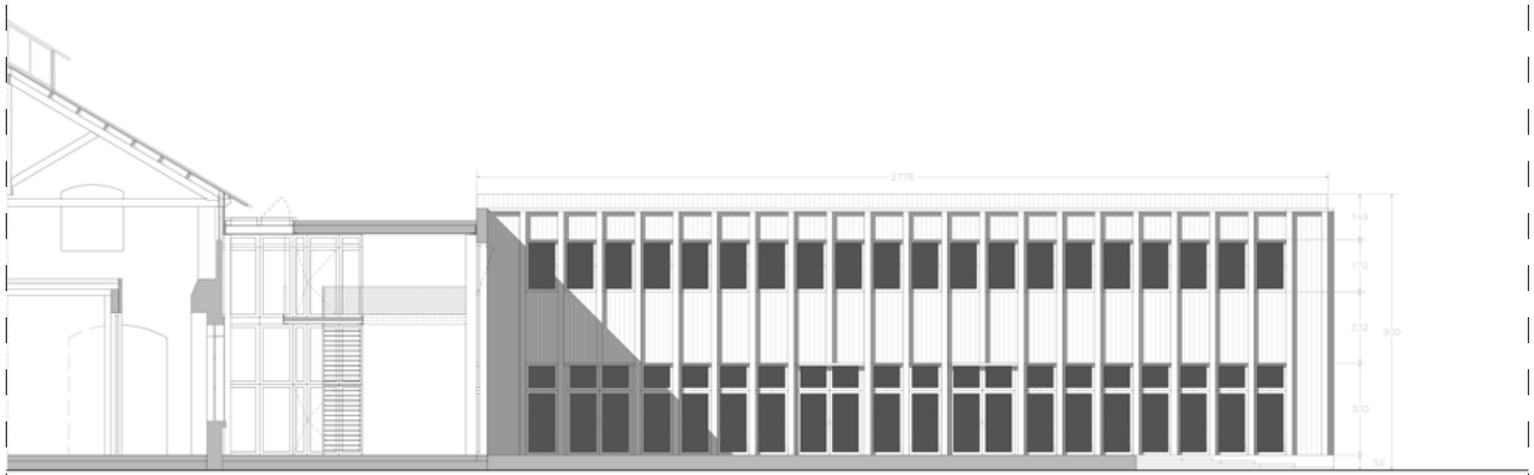

1:100 didactical spaces
scaled 50%

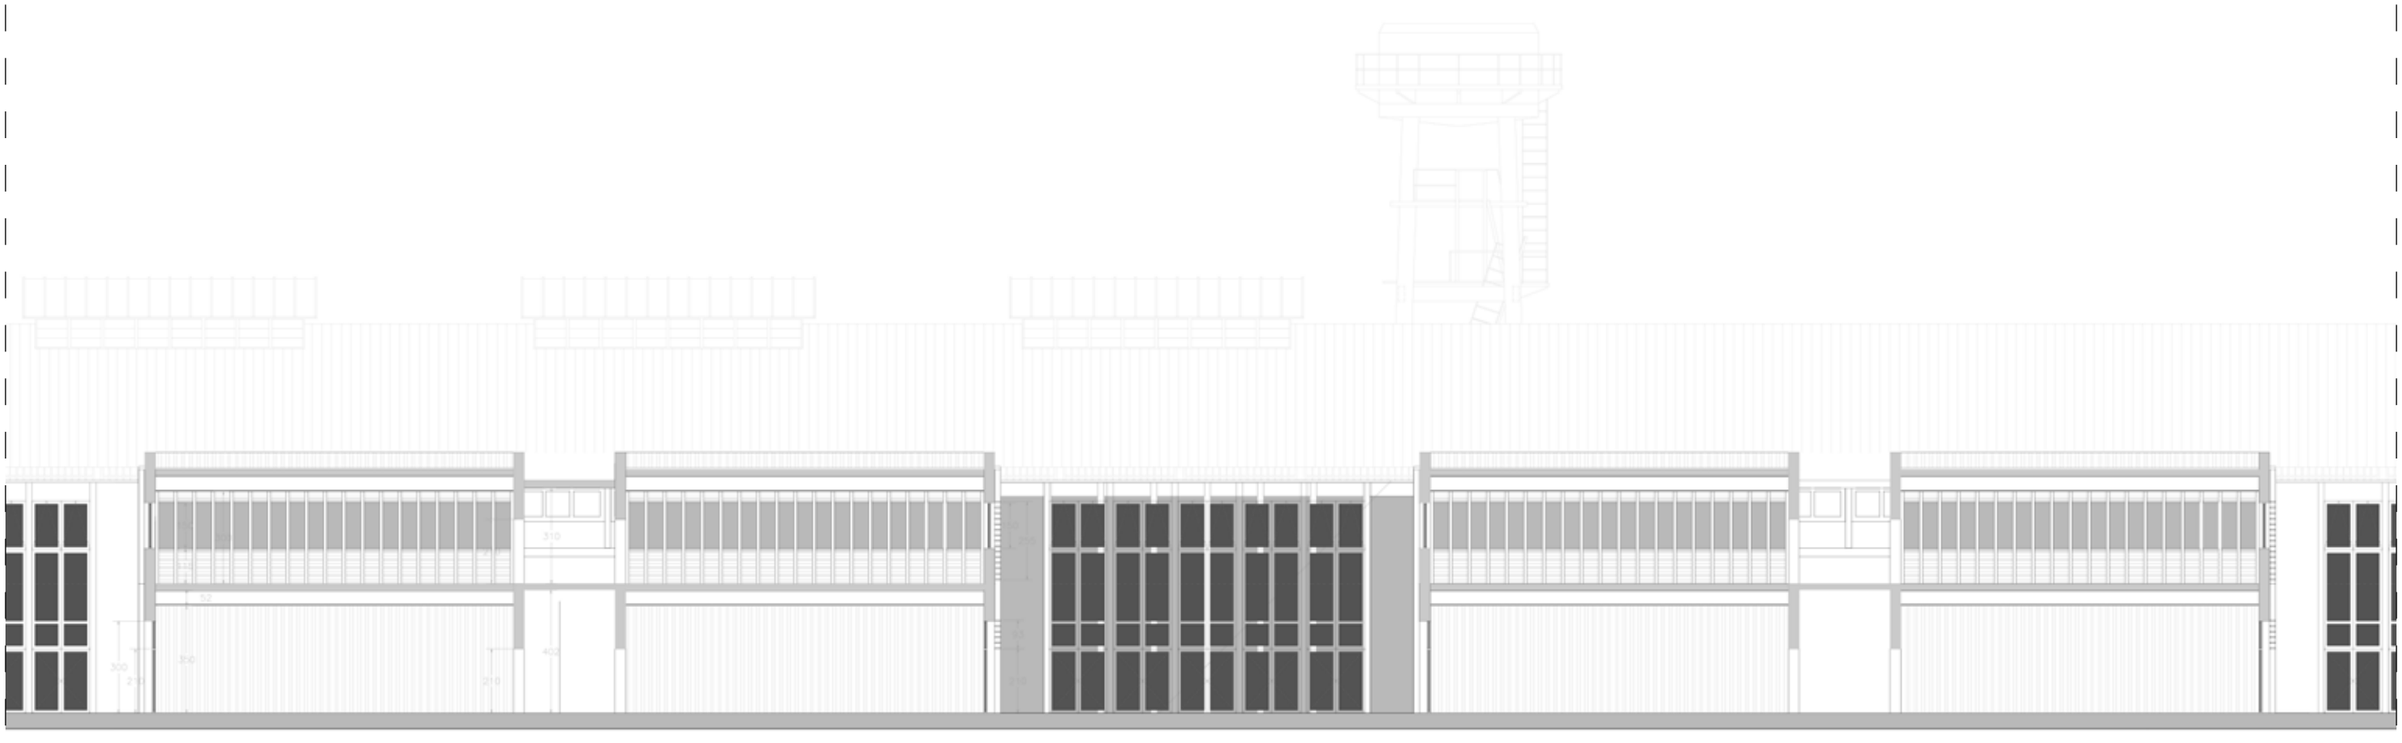

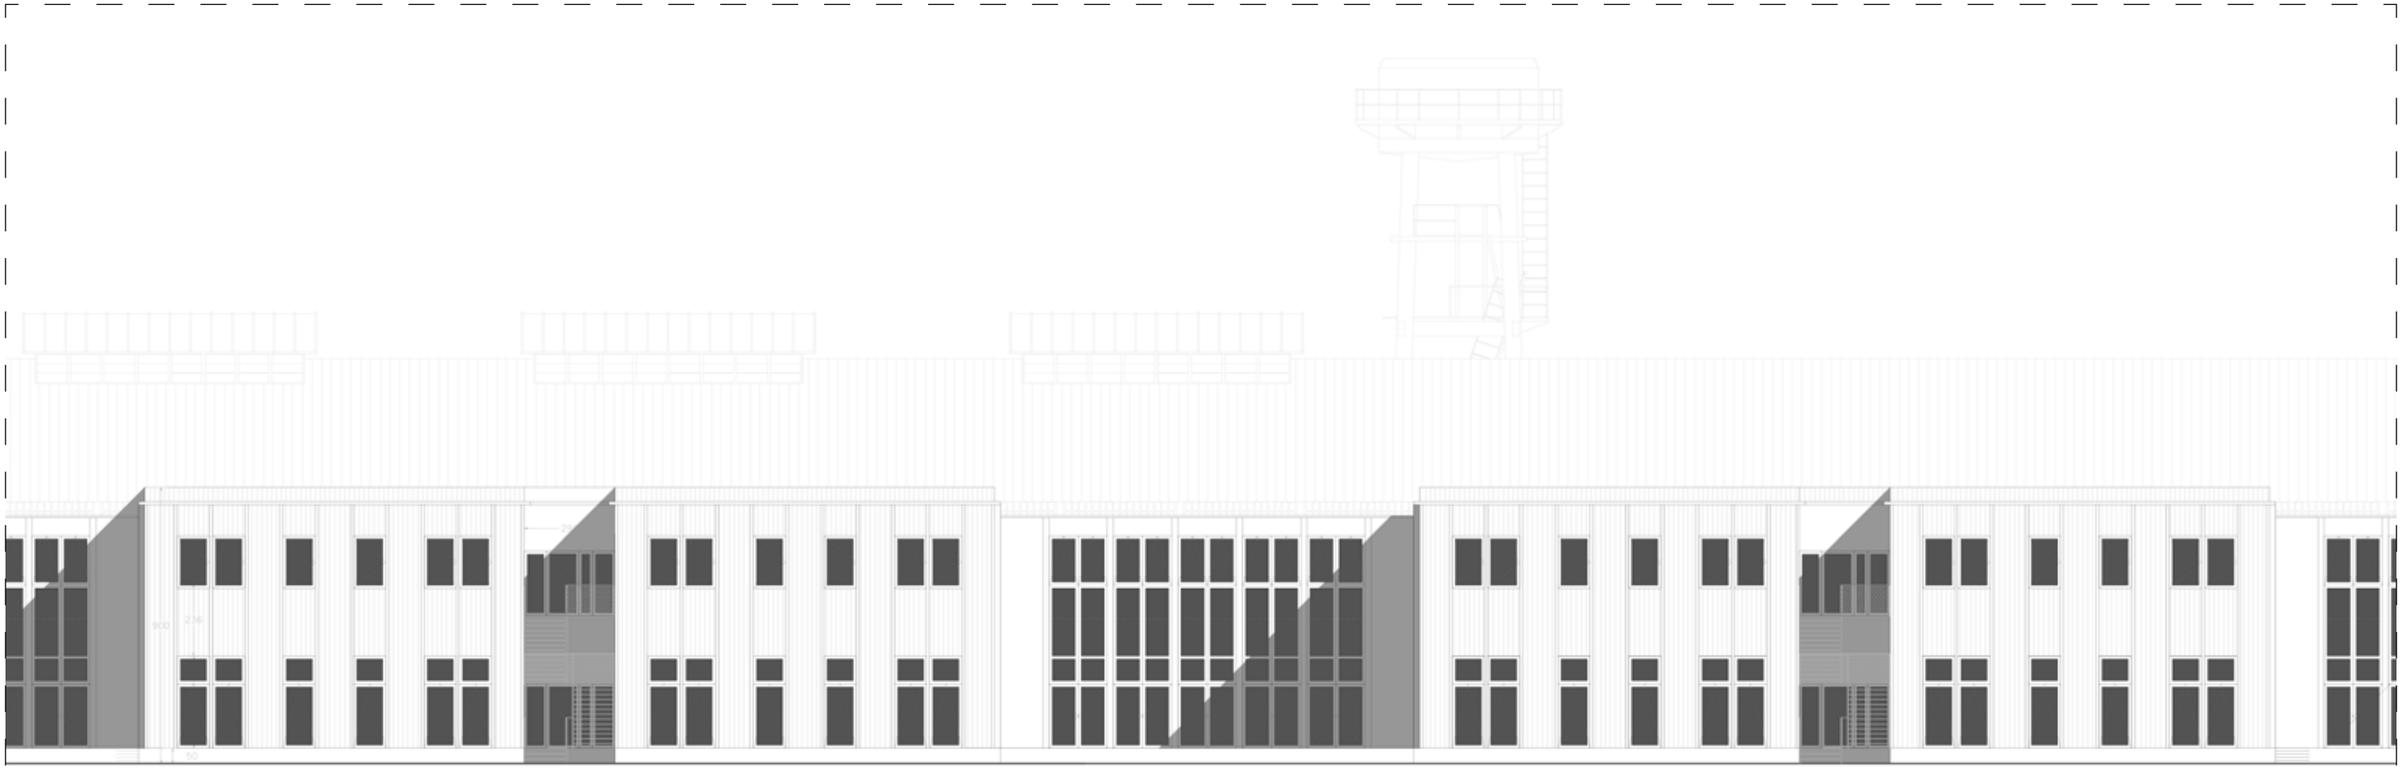

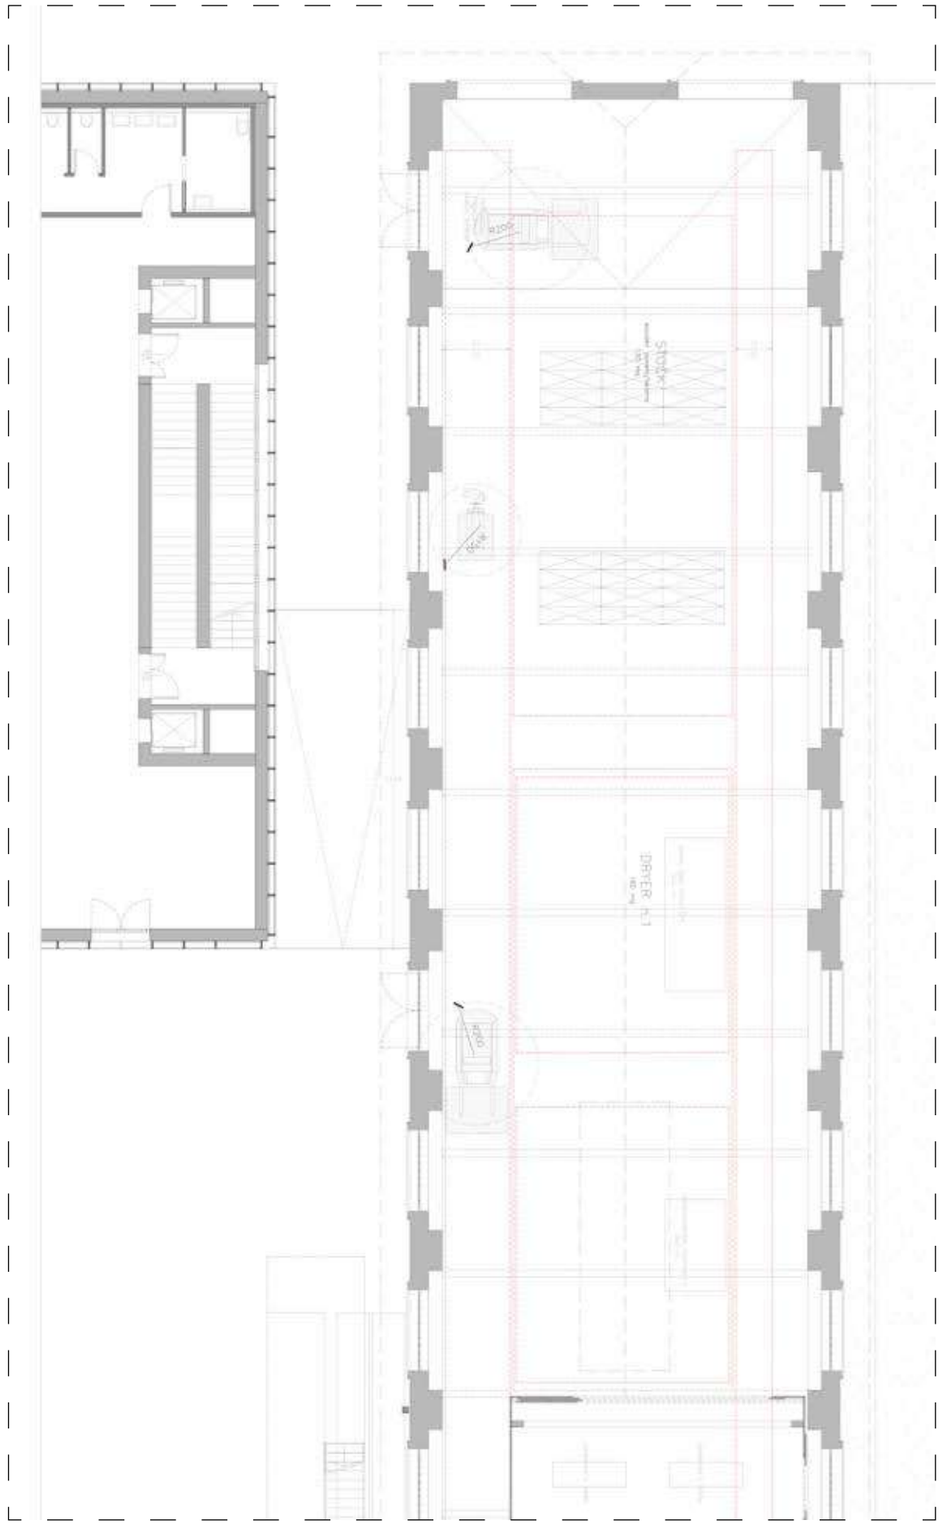

1:100 ateliers
scaled 50%

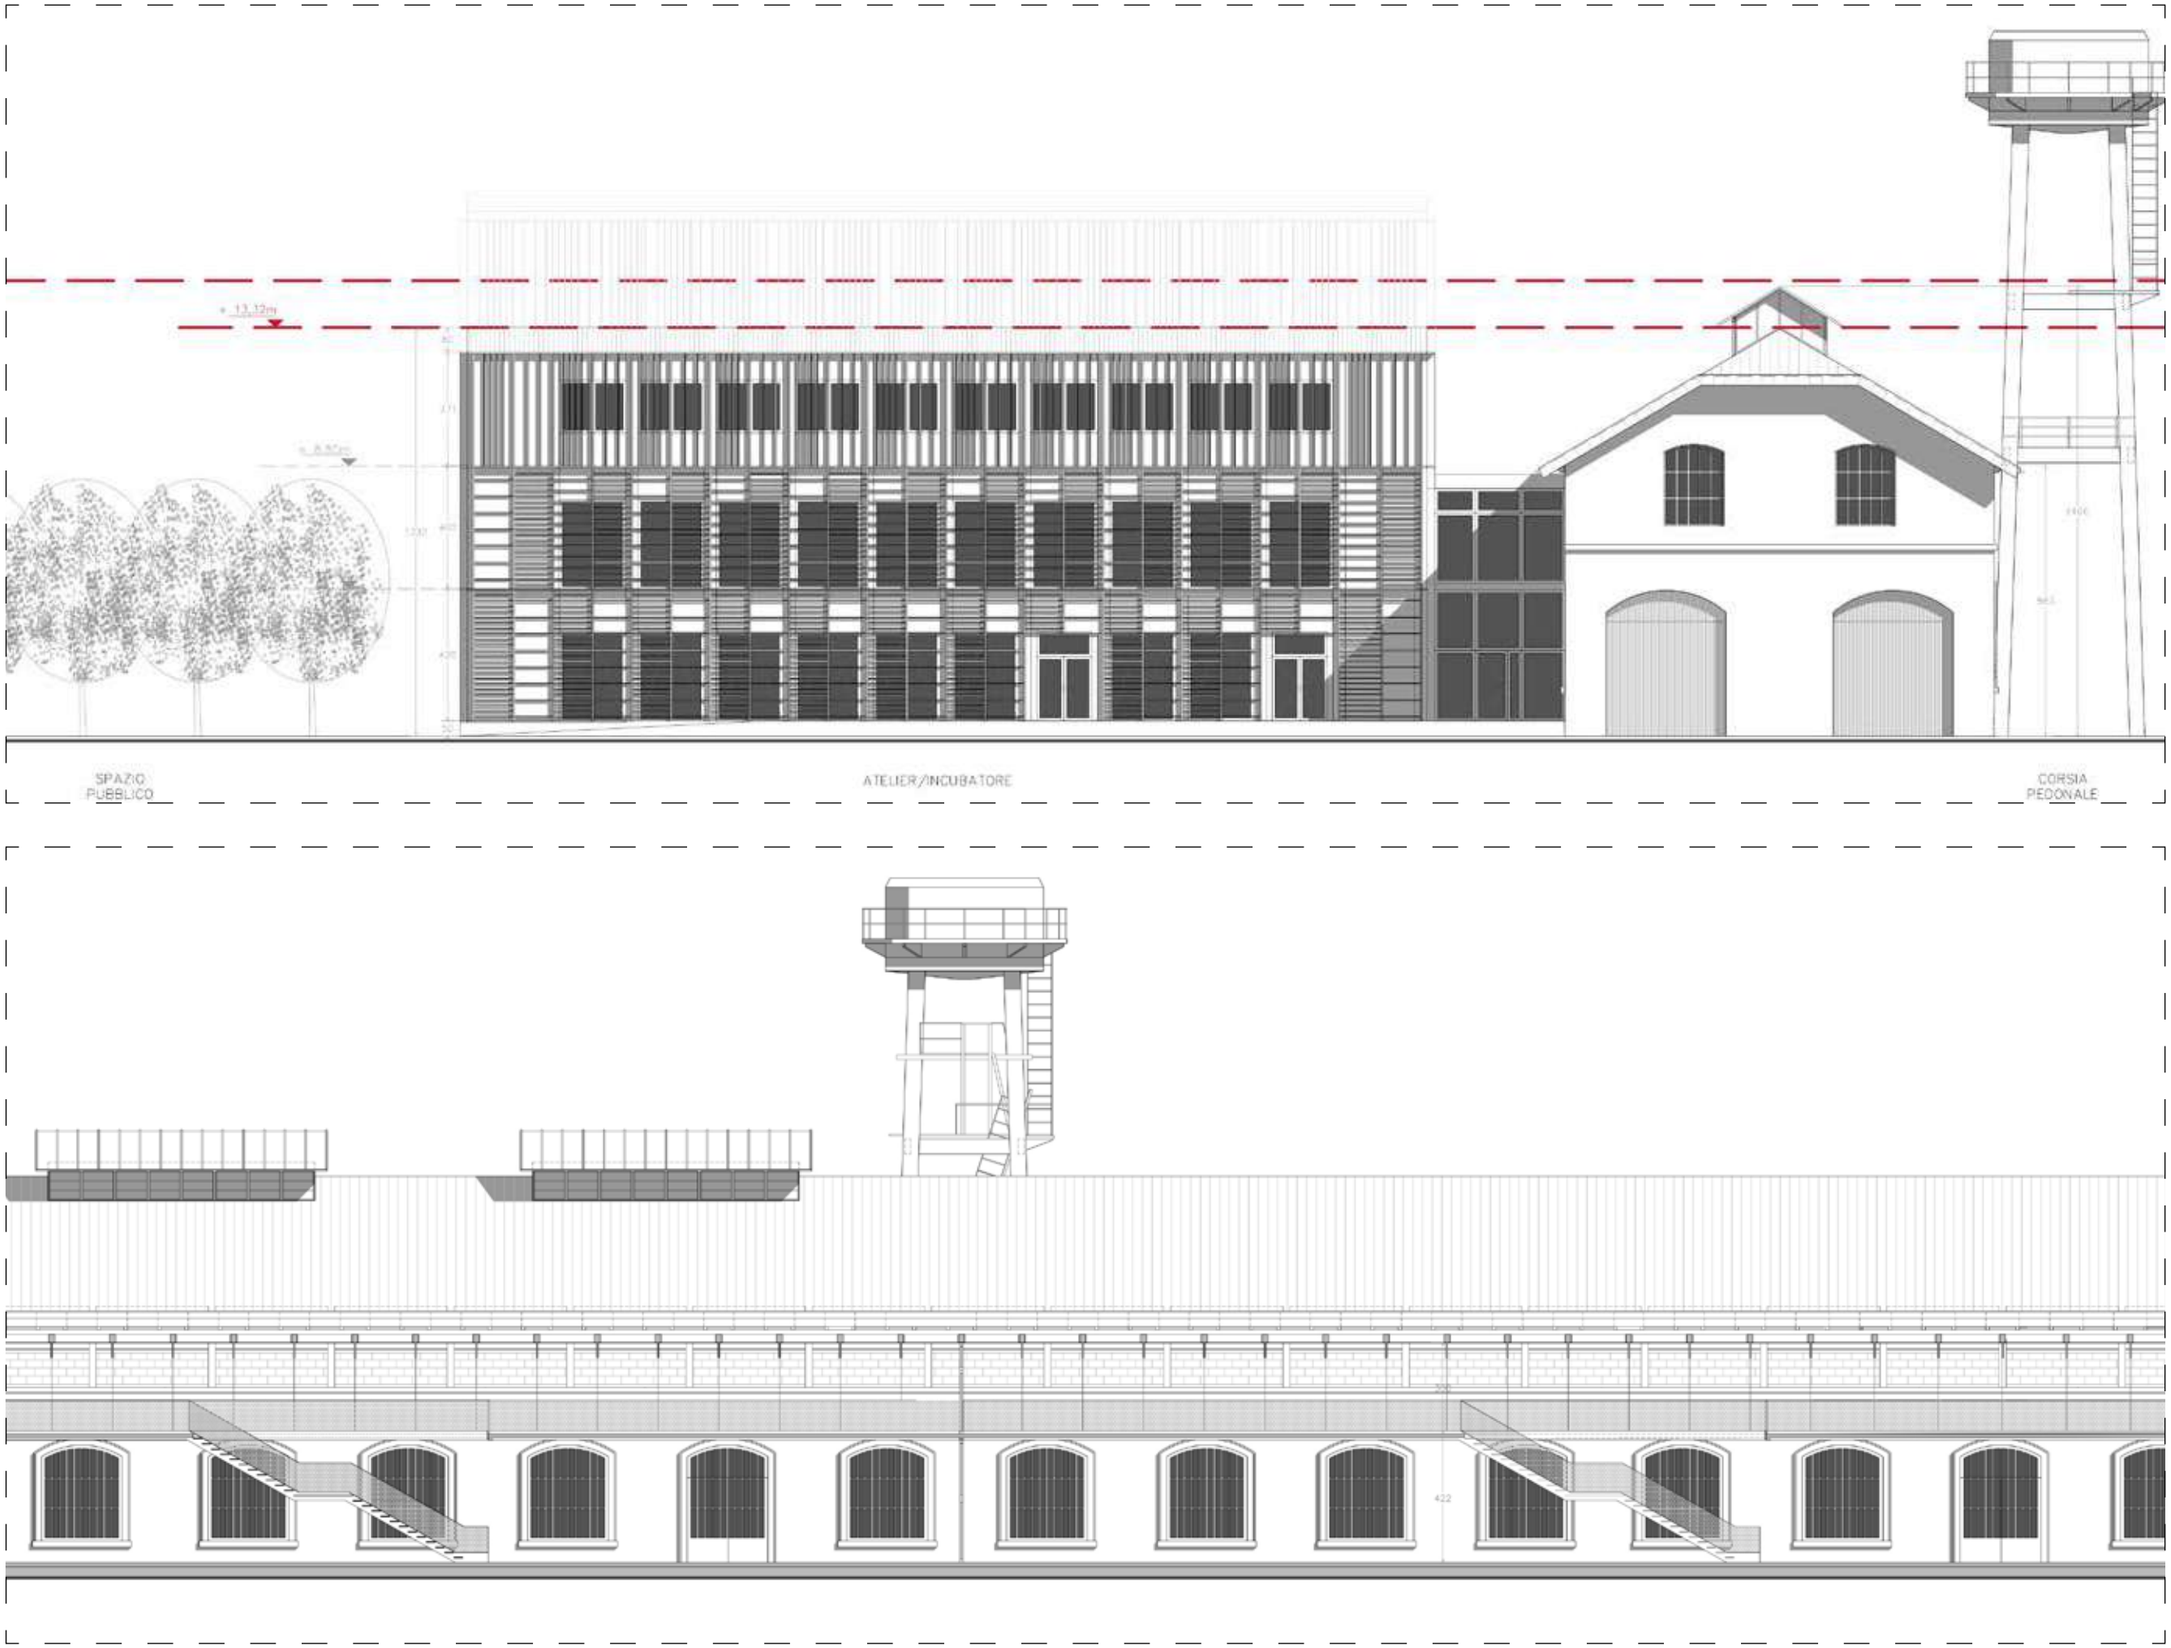

1:100 ateliers
scaled 50%

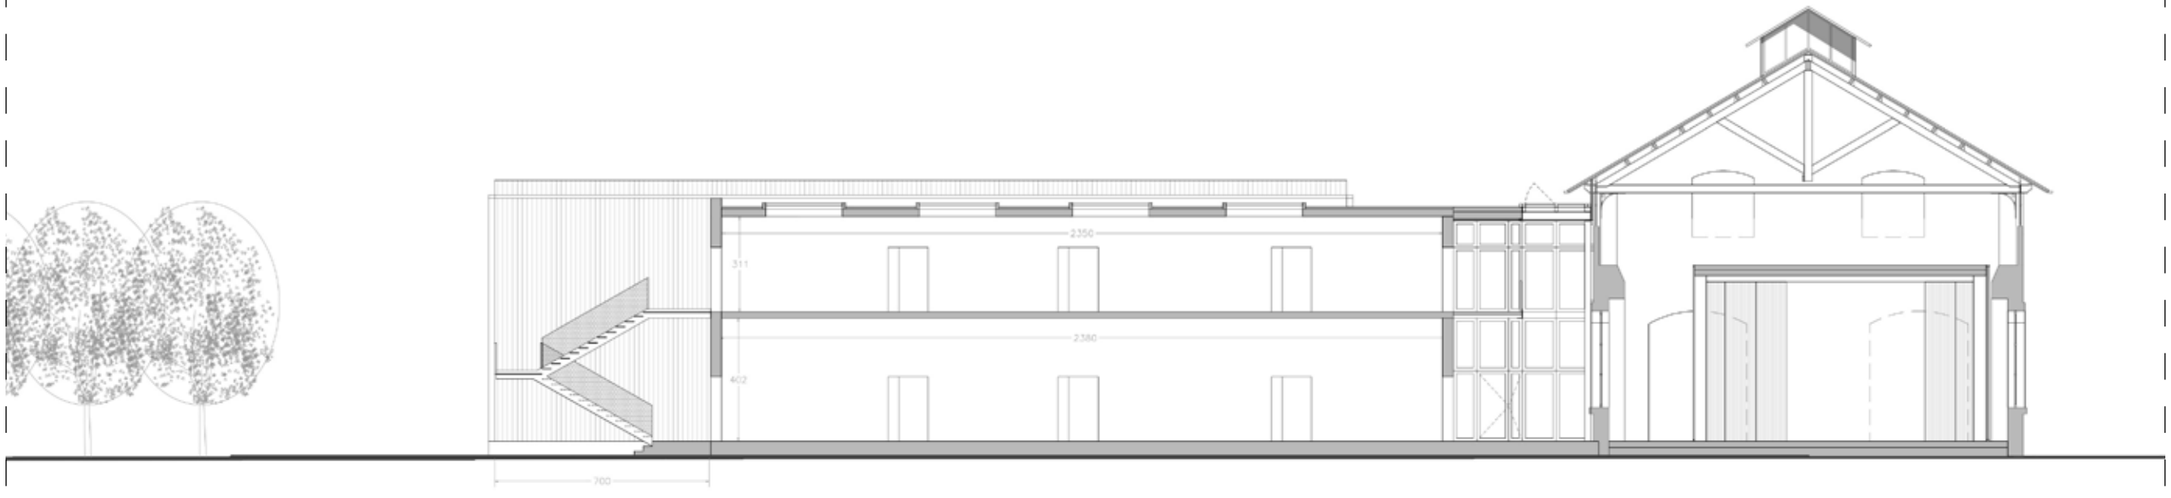

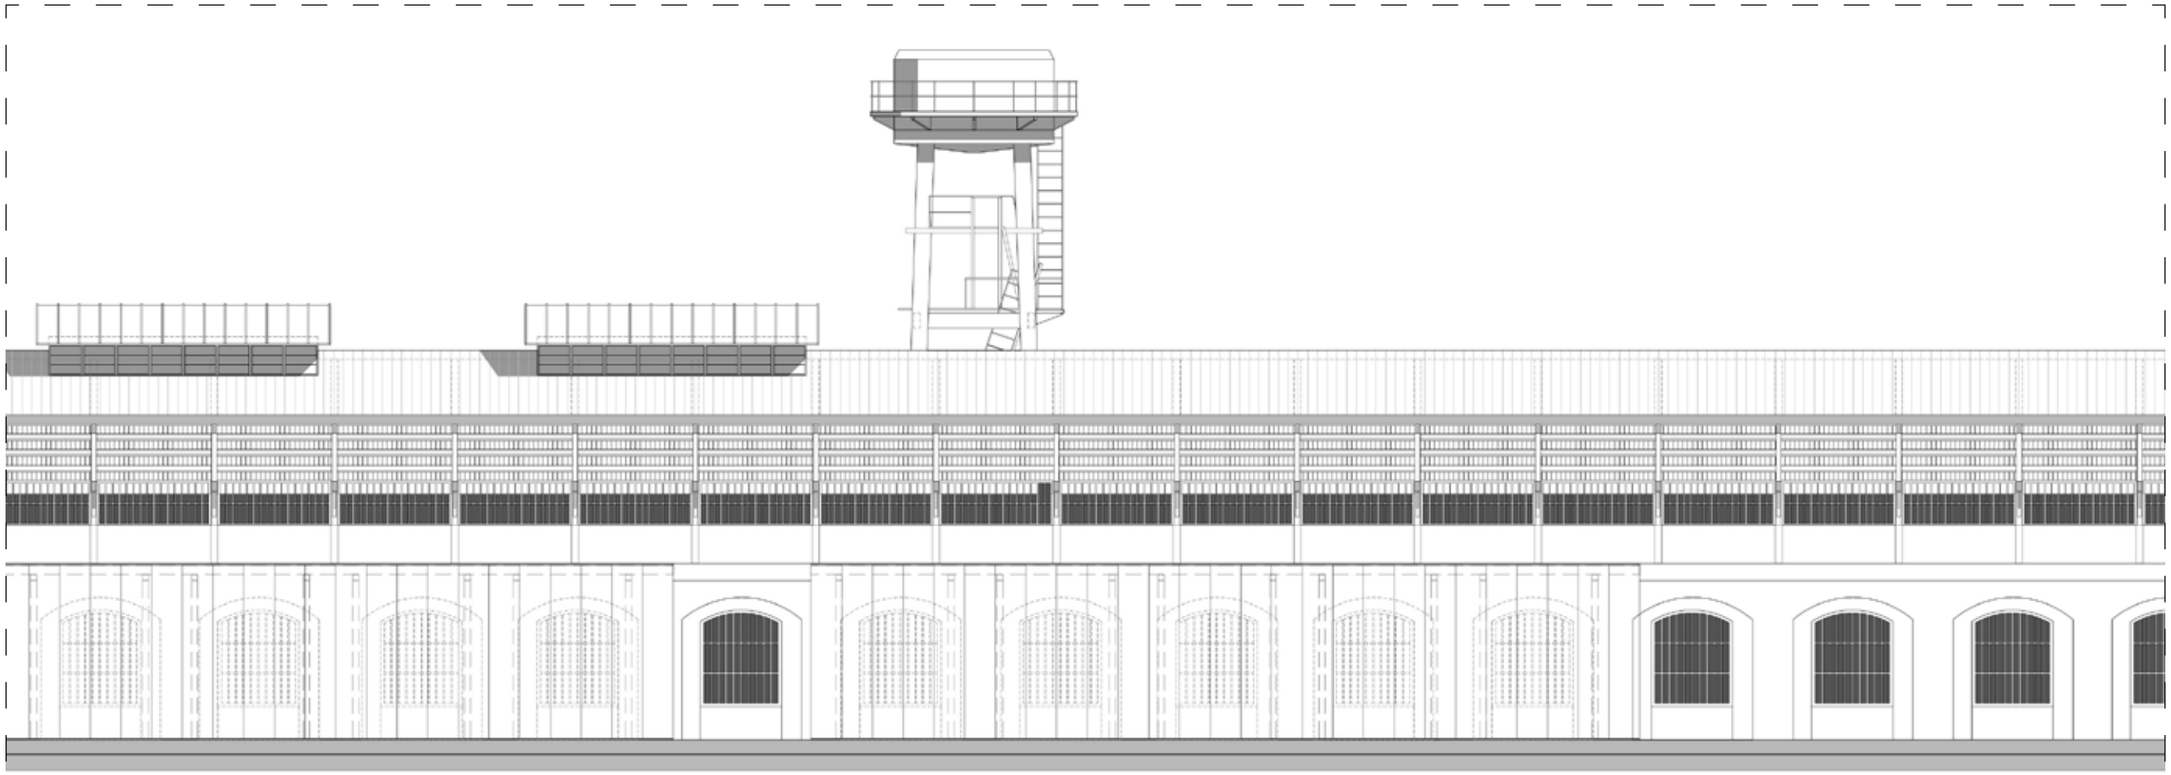

1:100 ateliers
scaled 50%

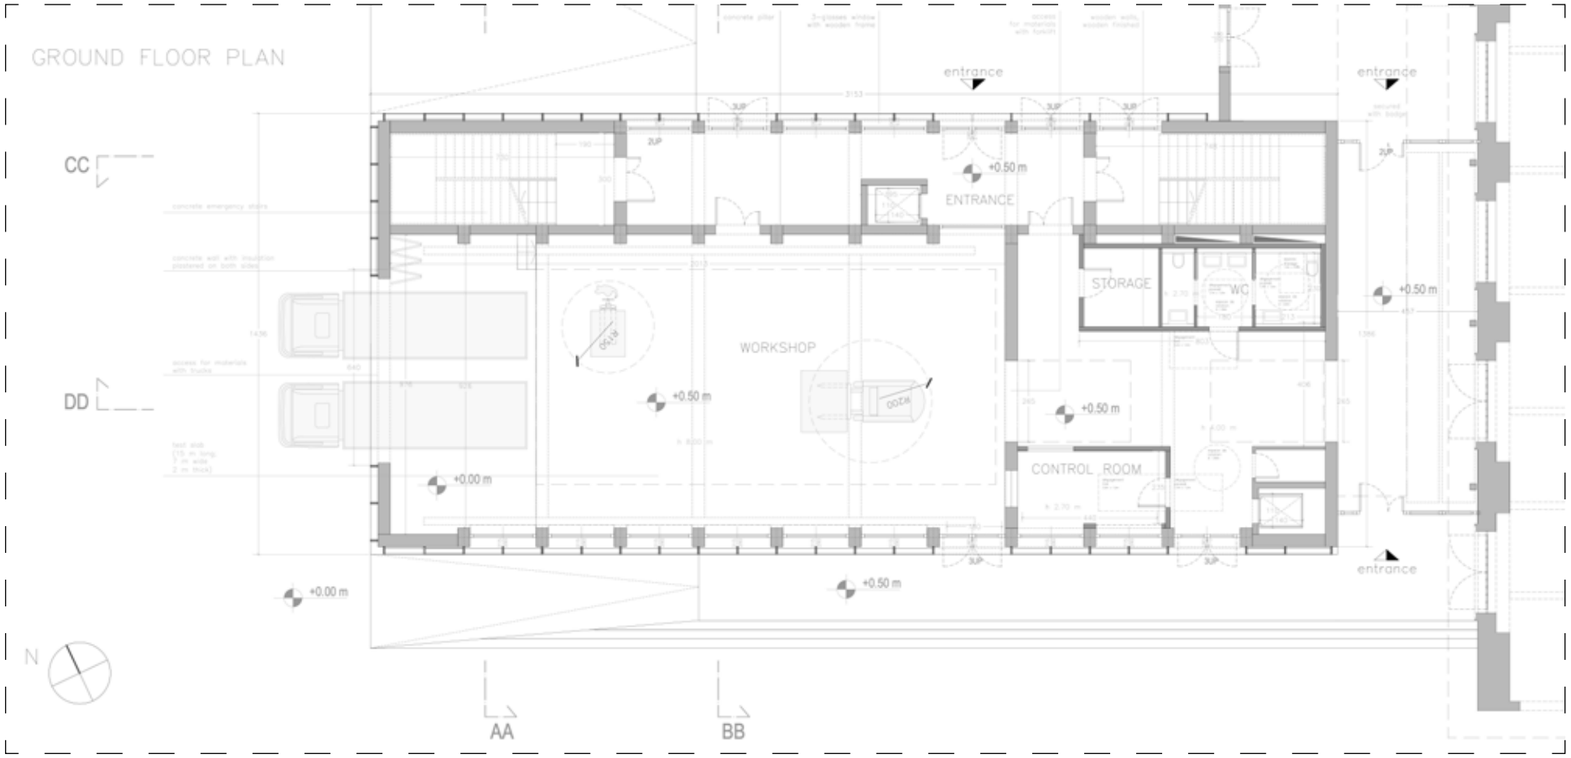

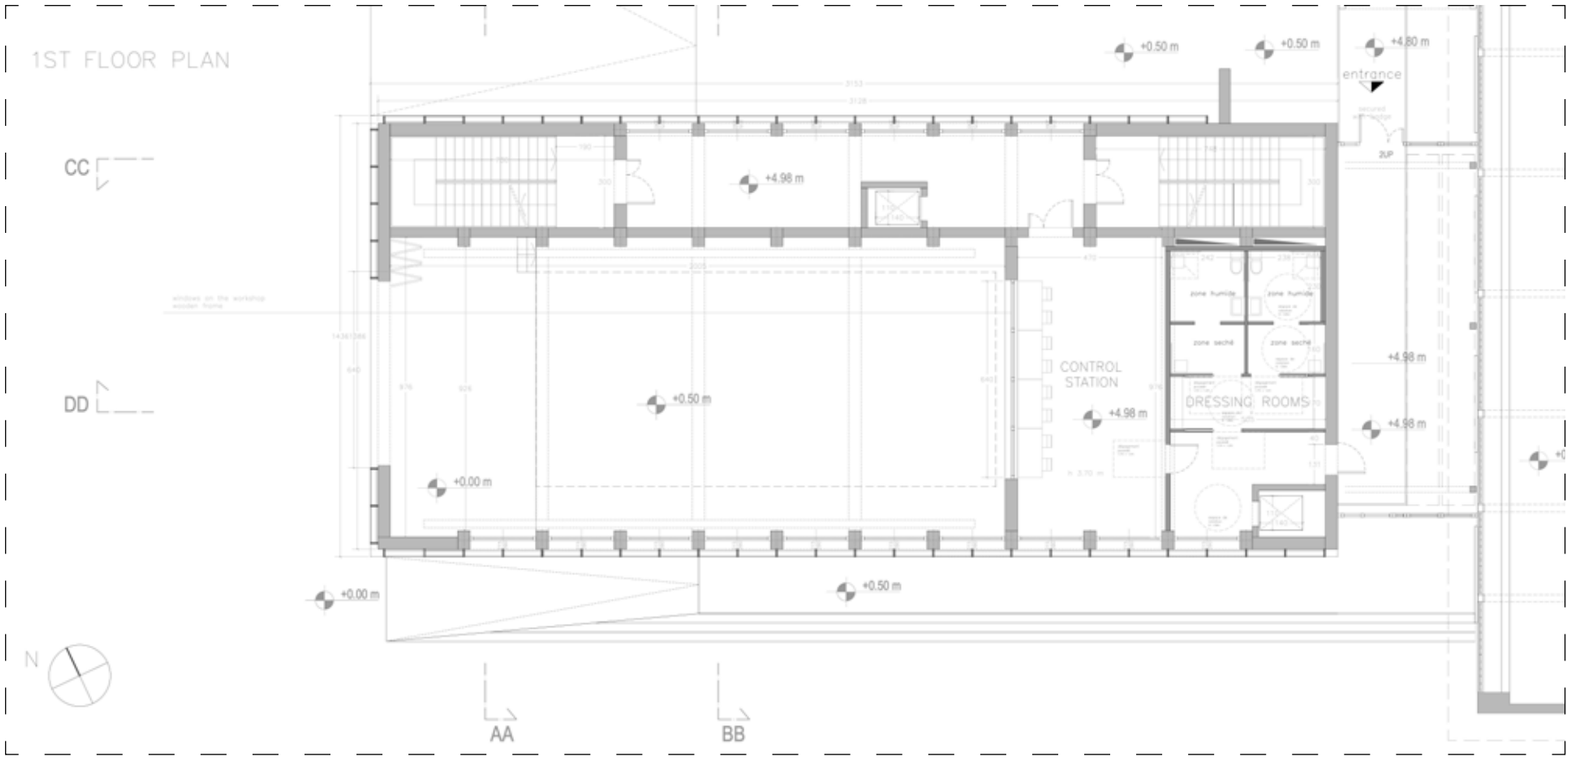

1:100 incubator
scaled 50%

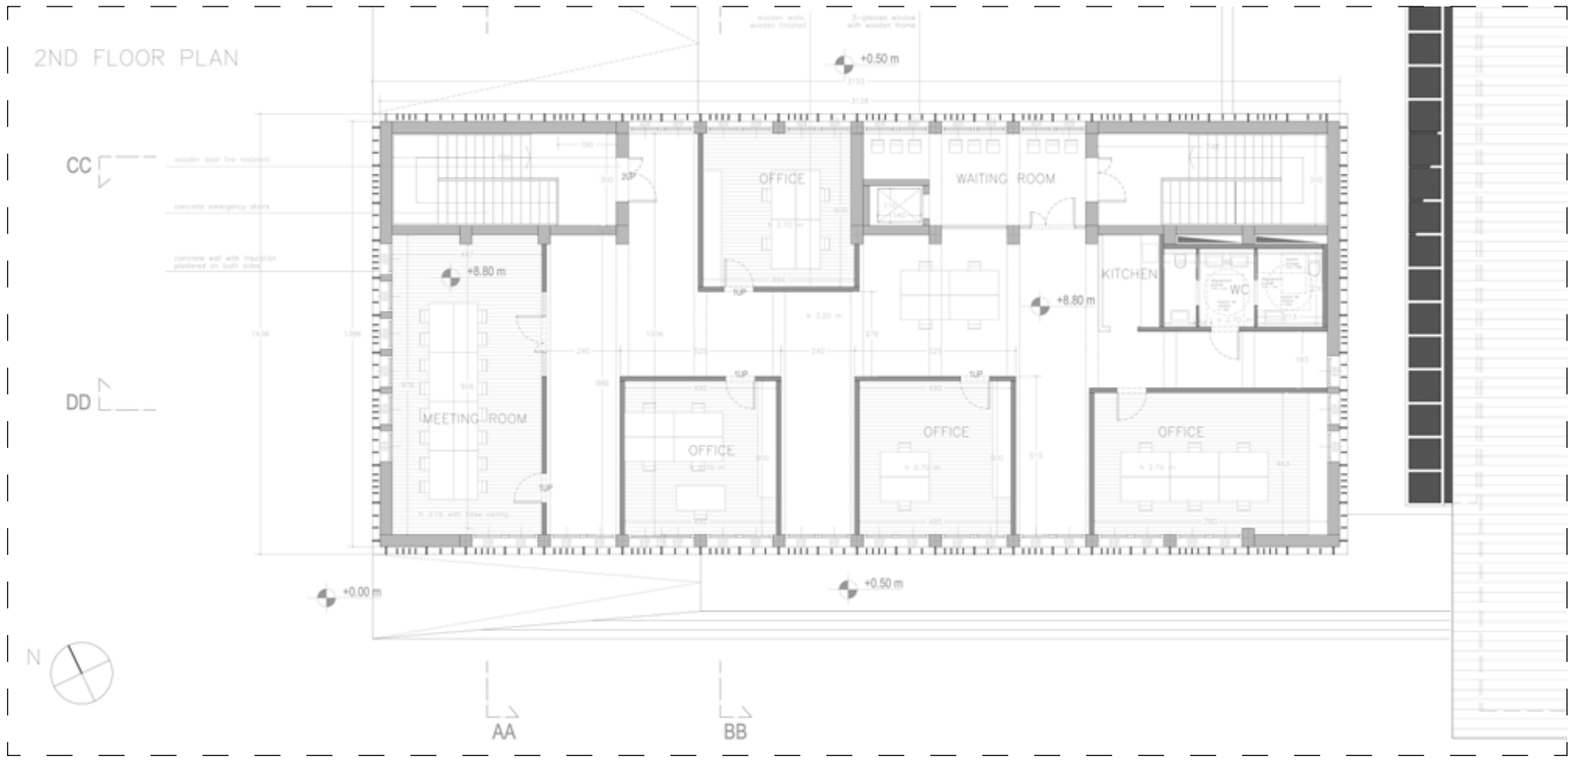

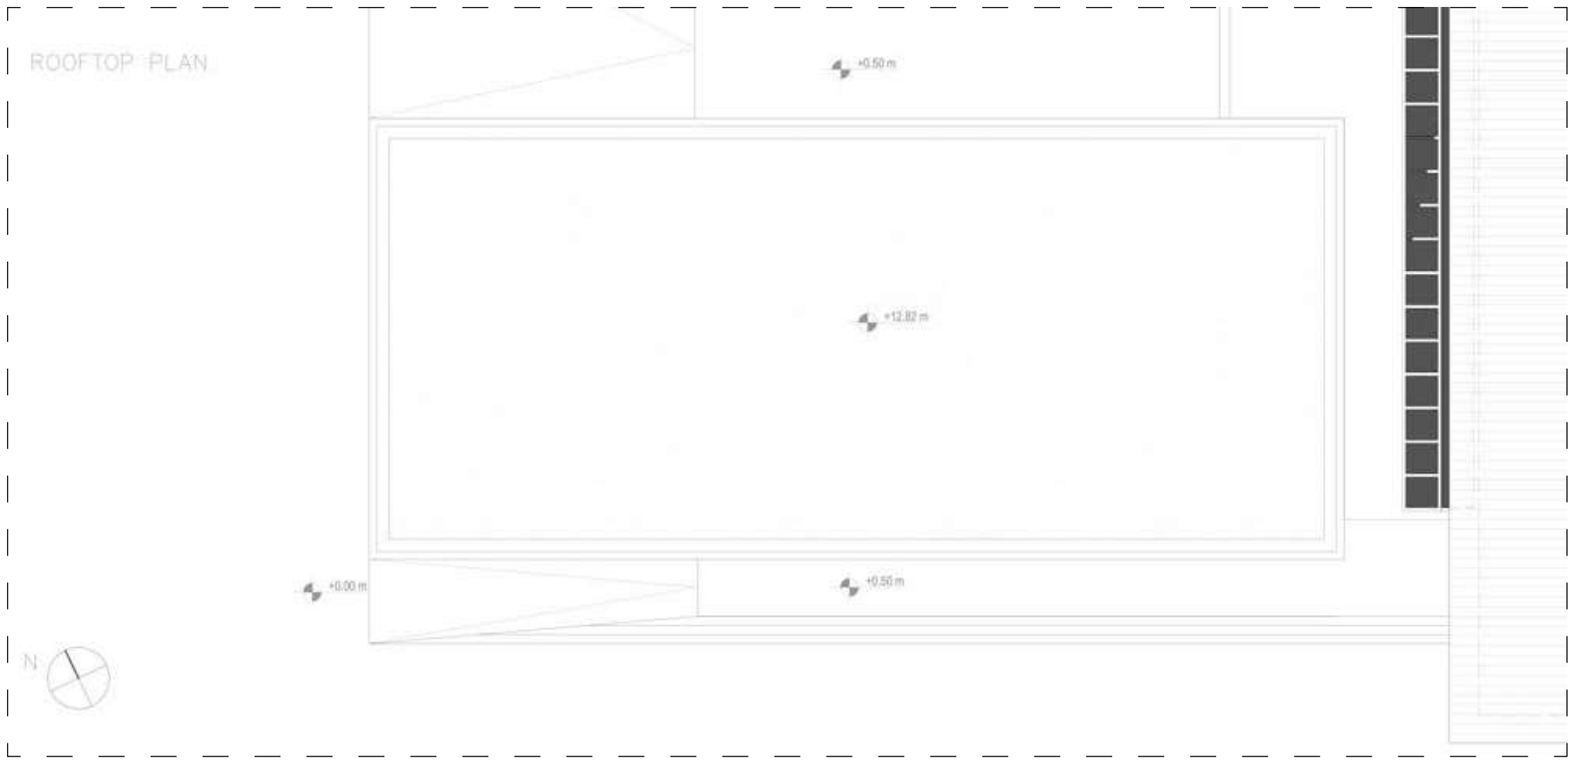

1:100 incubator
scaled 50%

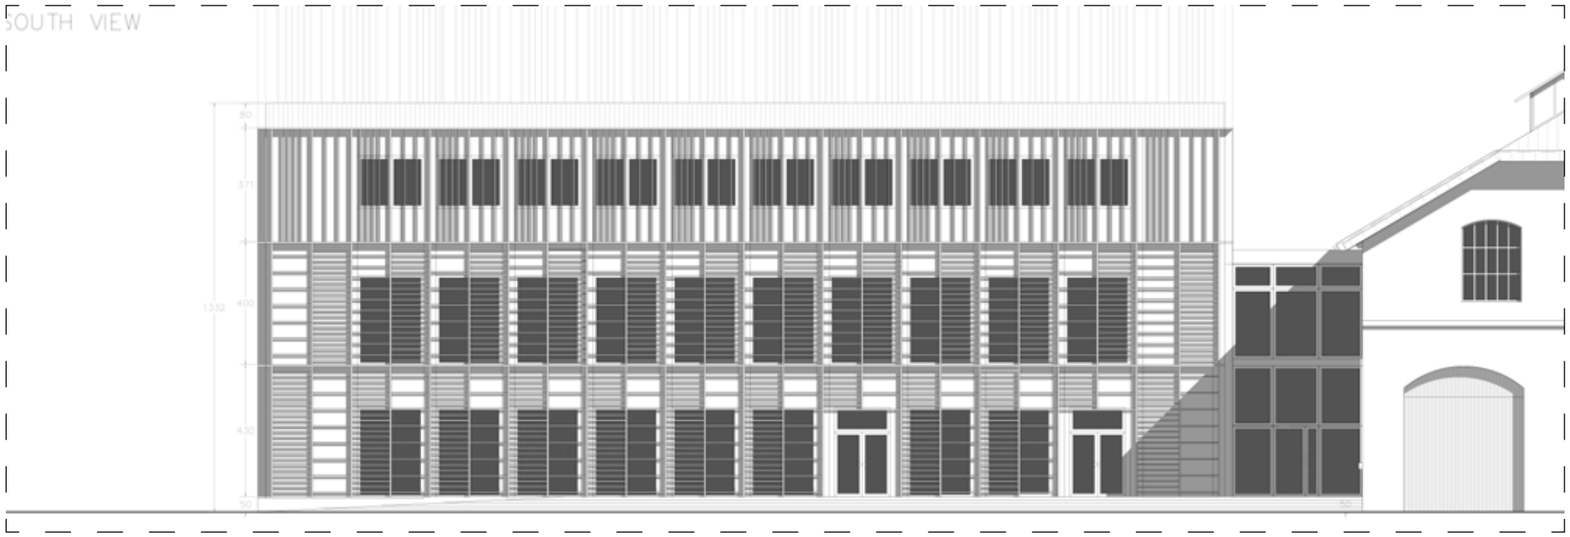

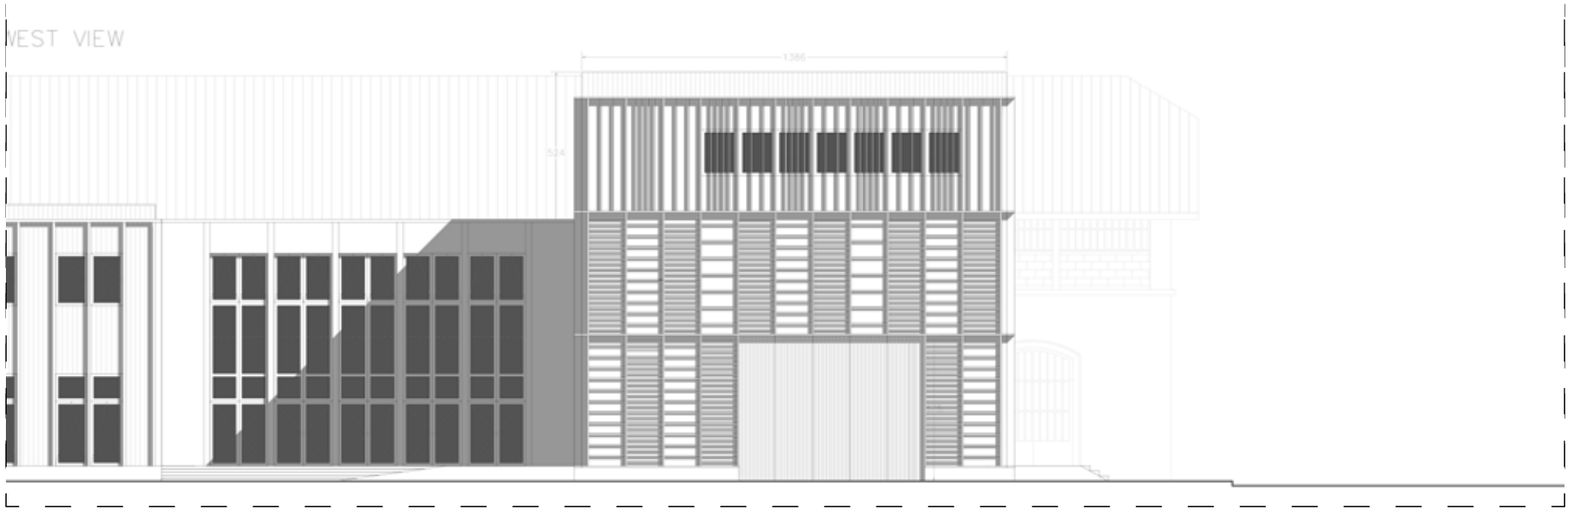

1:100 incubator
scaled 50%

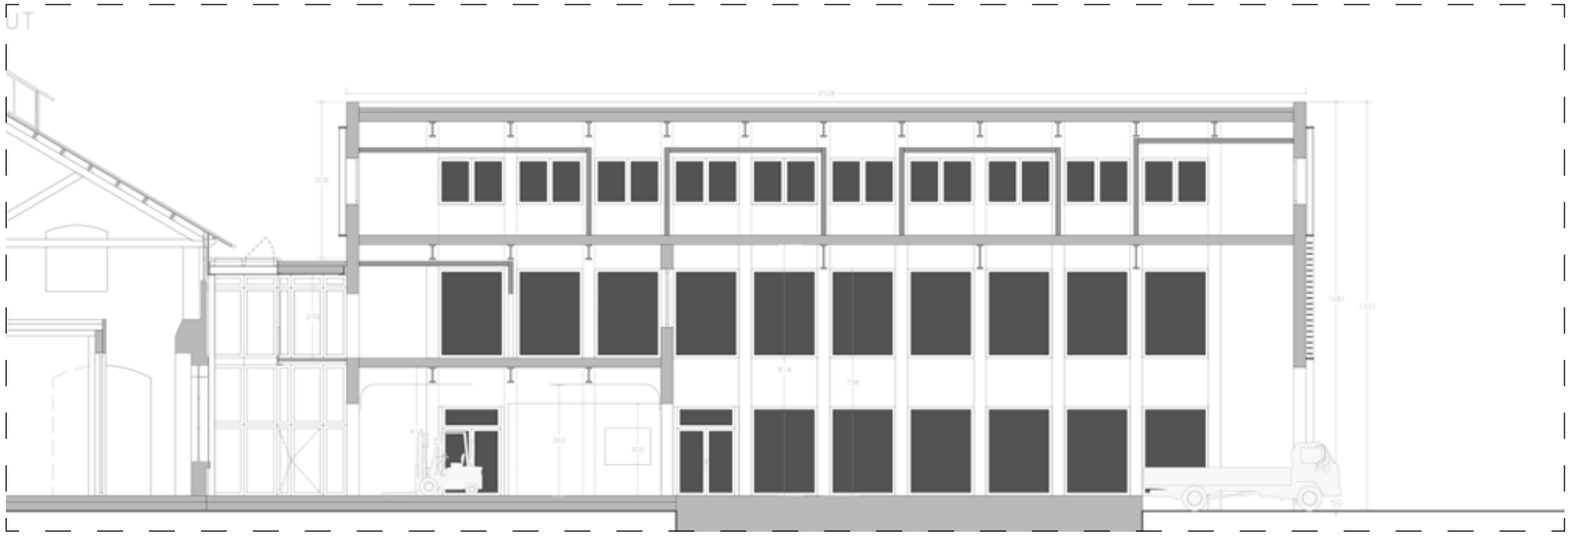

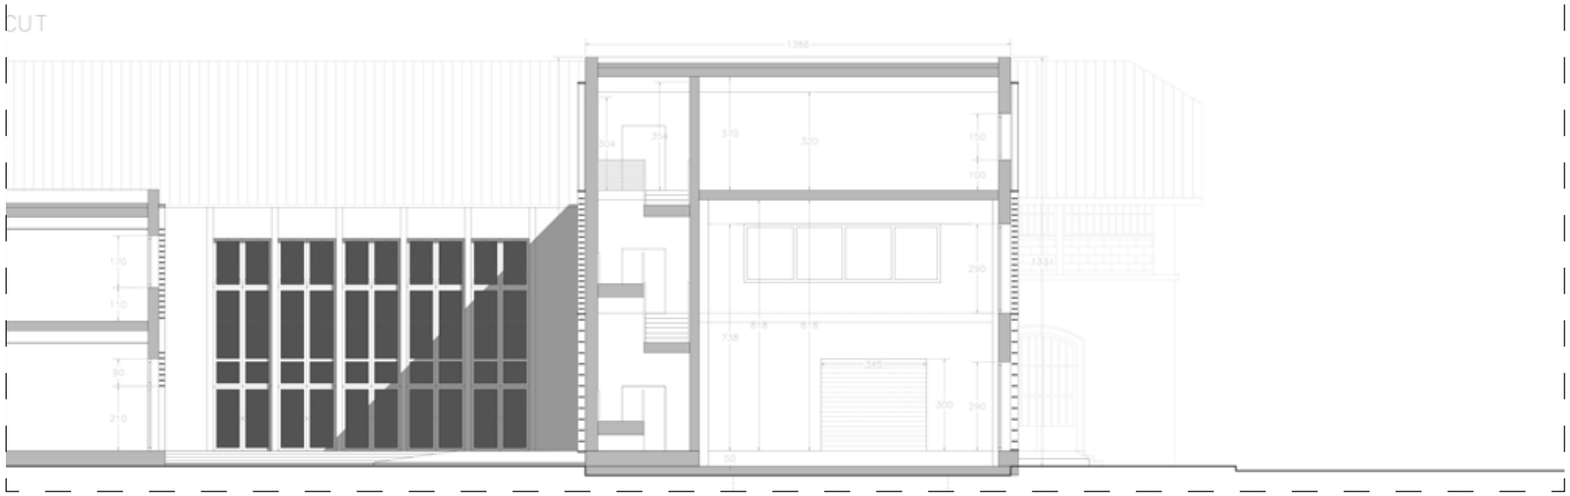

1:100 incubator
scaled 50%

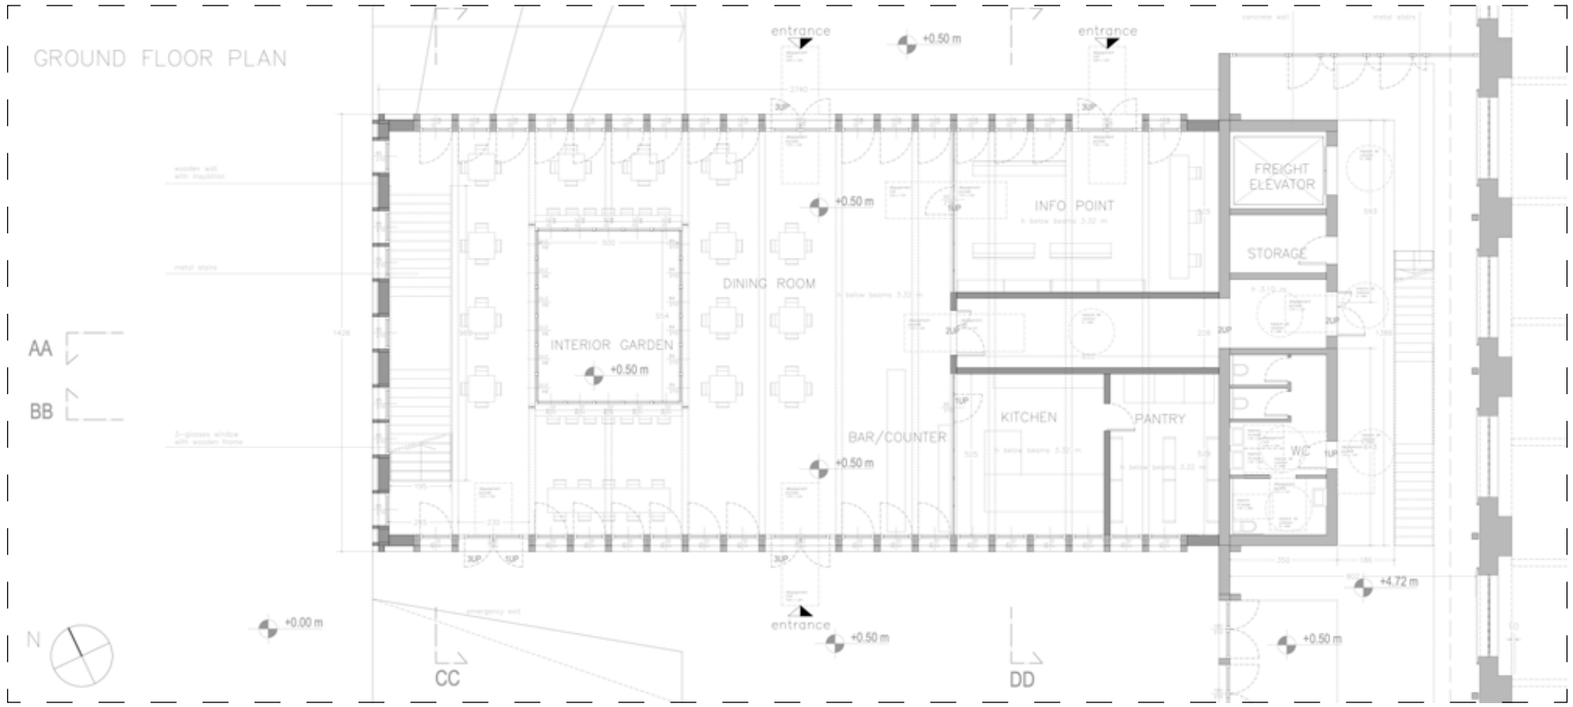

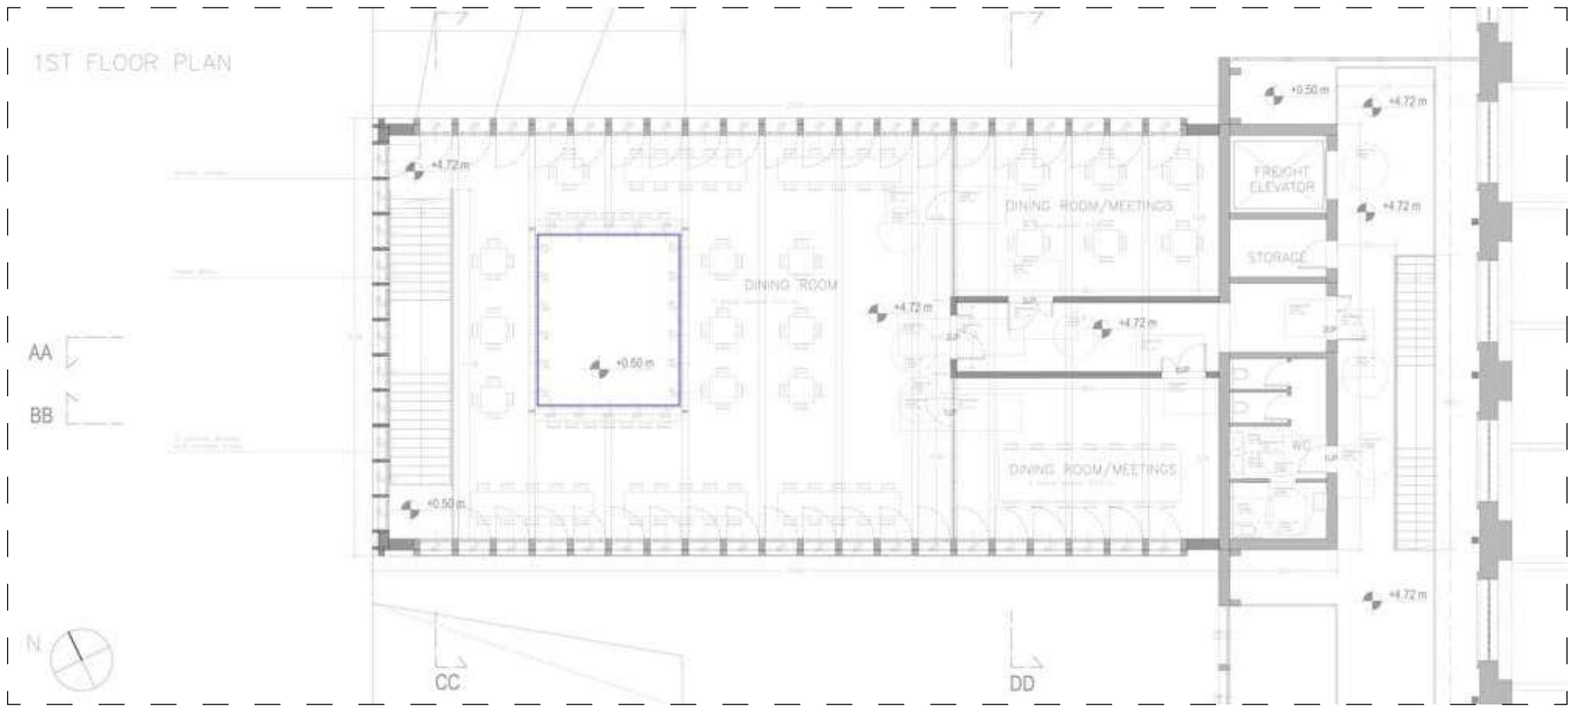

1:100 cafe
scaled 50%

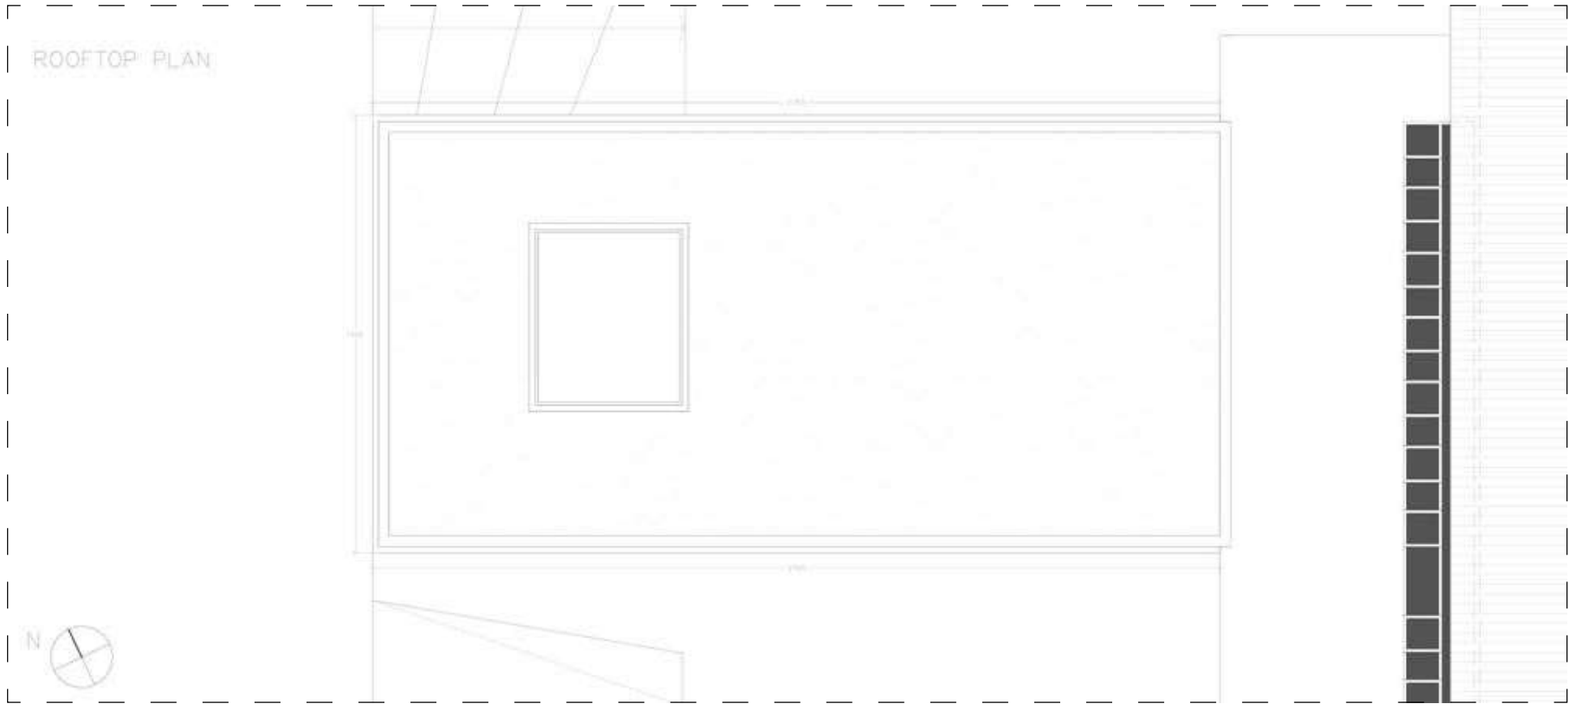

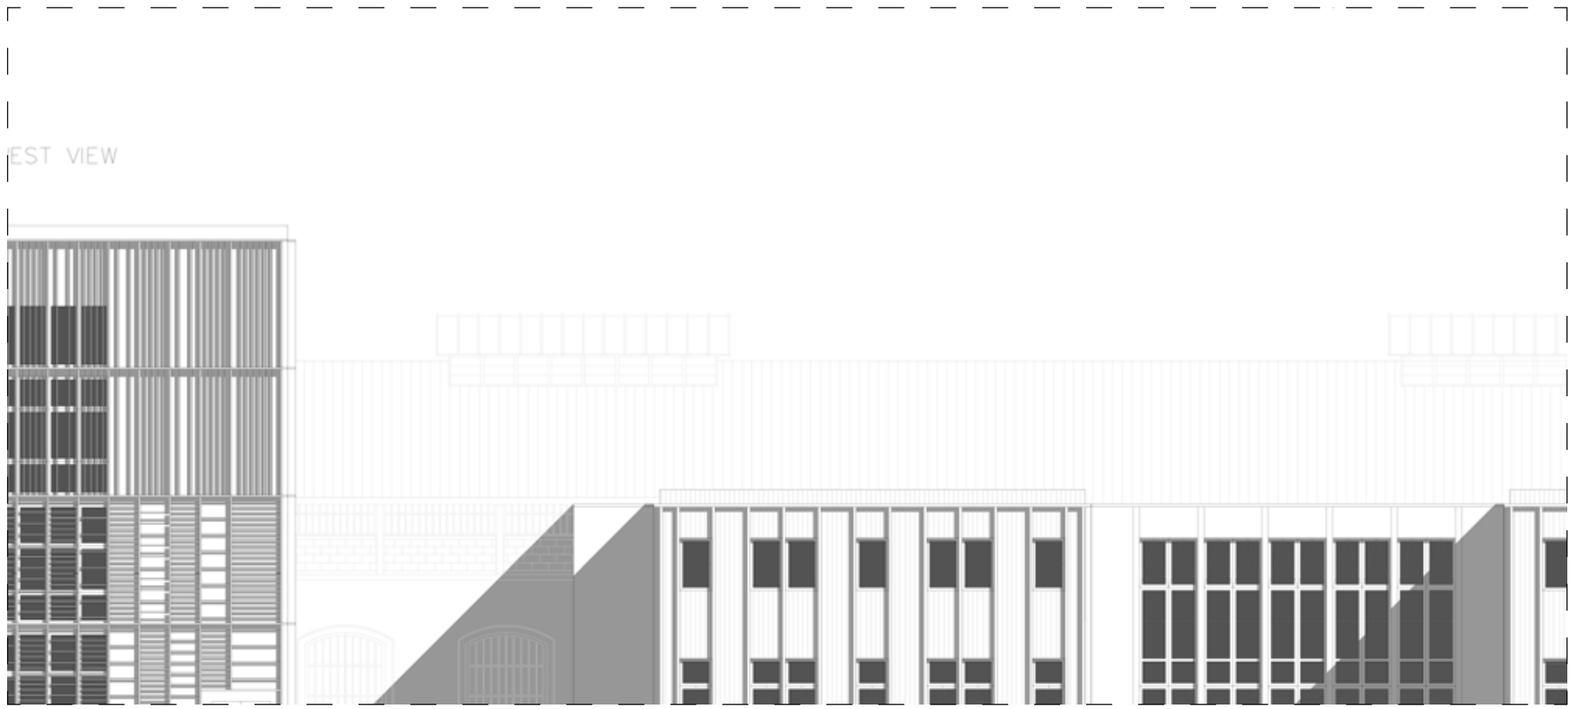

1:100 cafe
scaled 50%

SOUTH VIEW

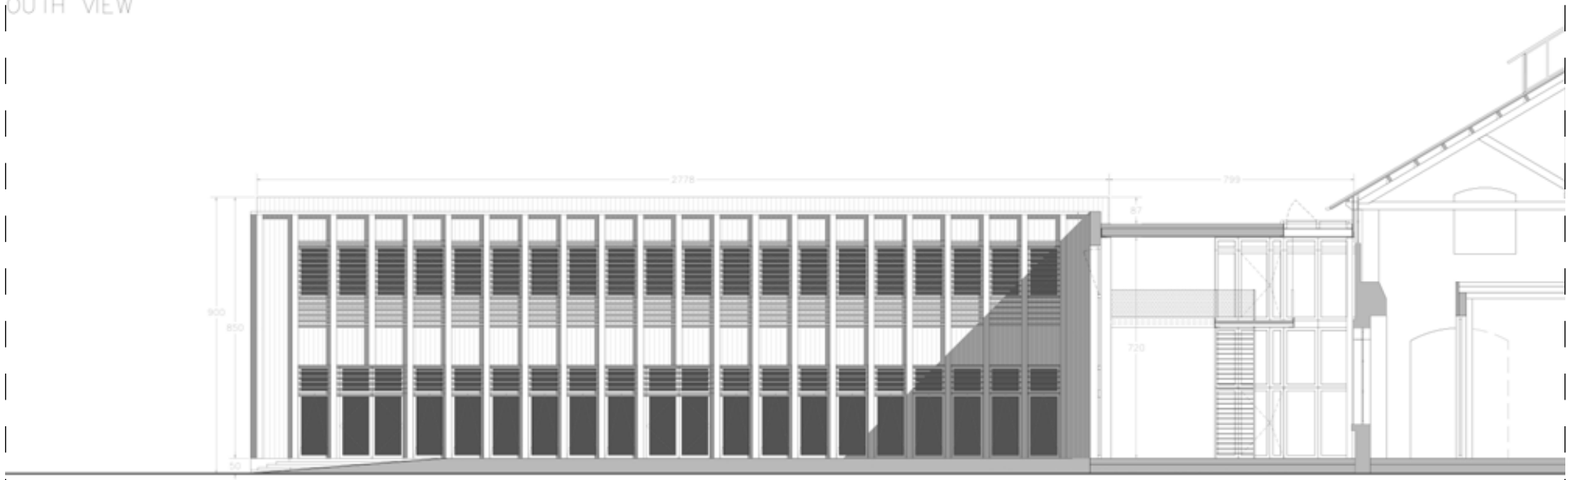

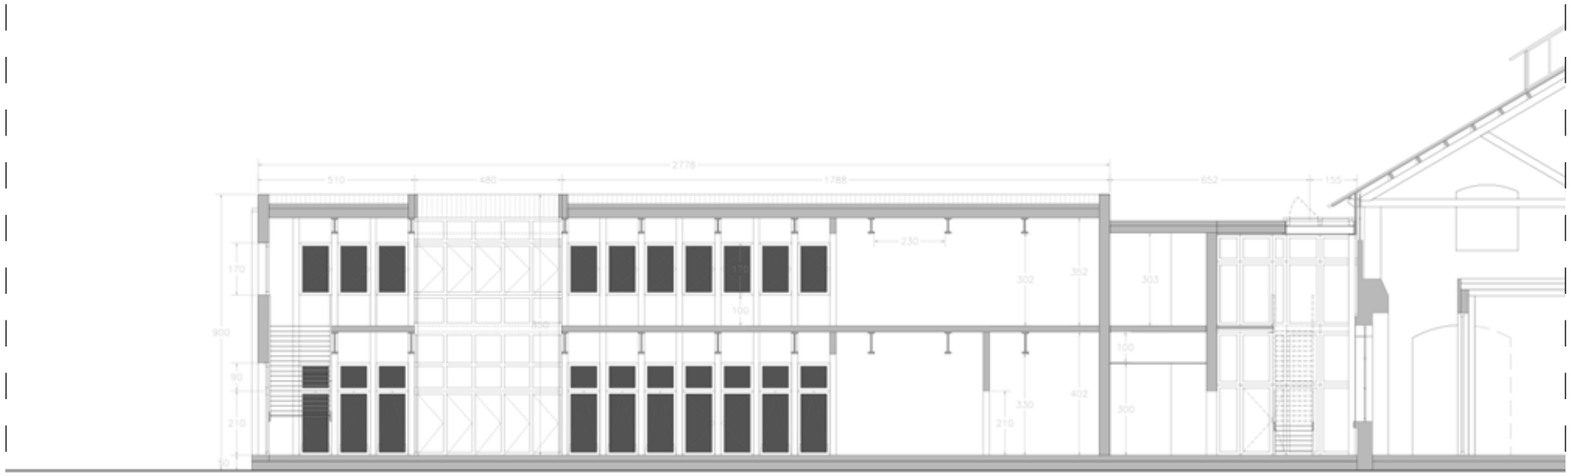

1:100 cafe
scaled 50%

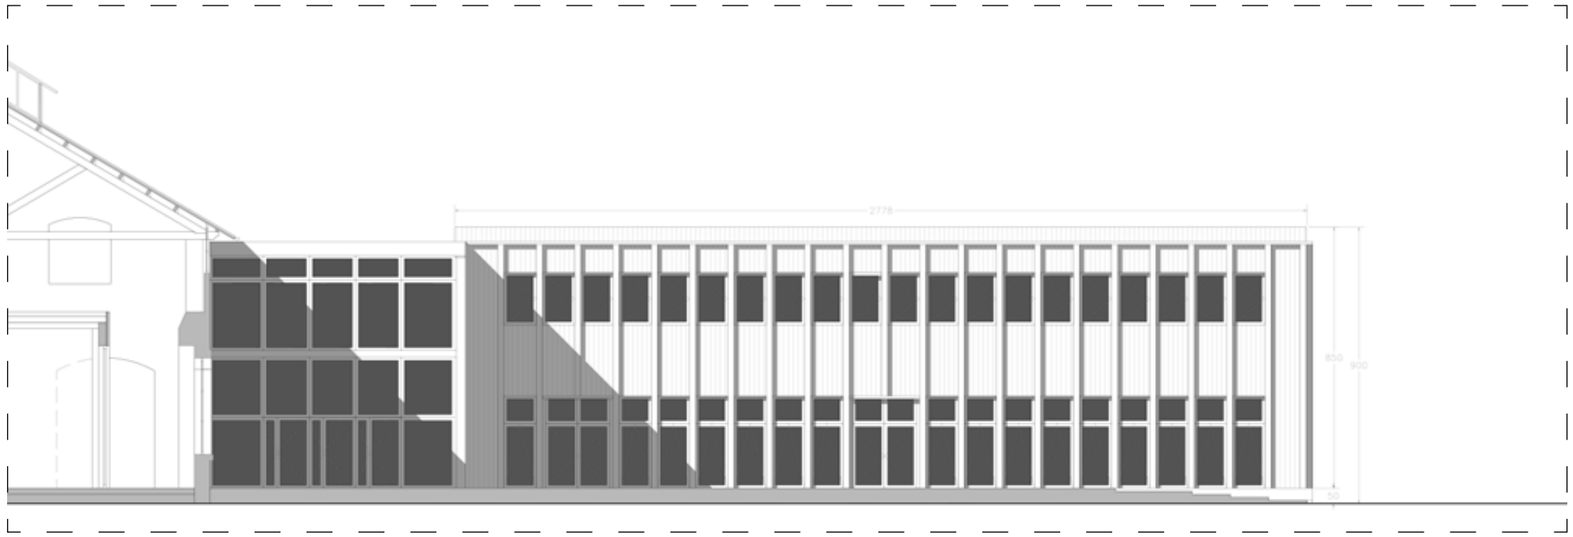

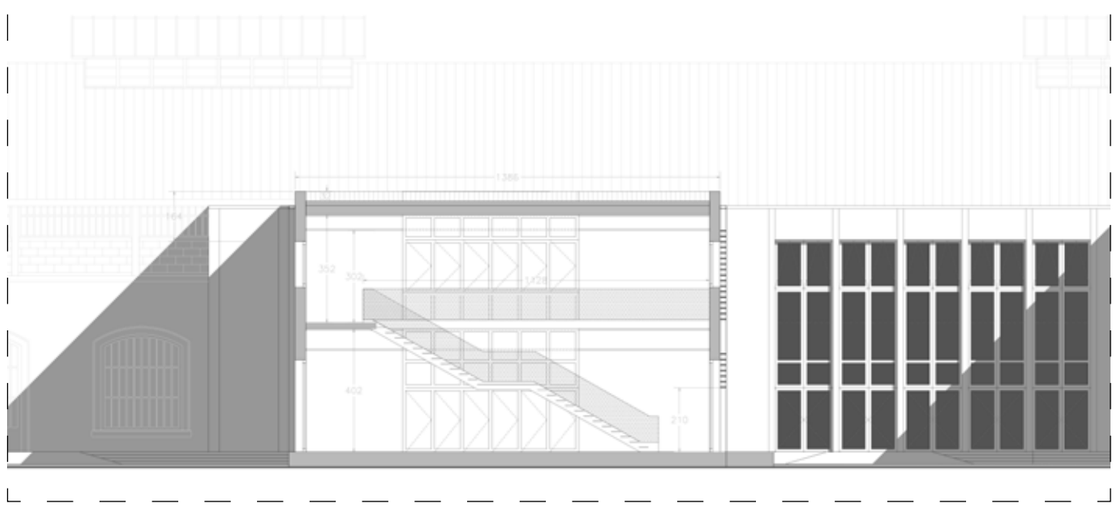

1:100 cafe
scaled 50%

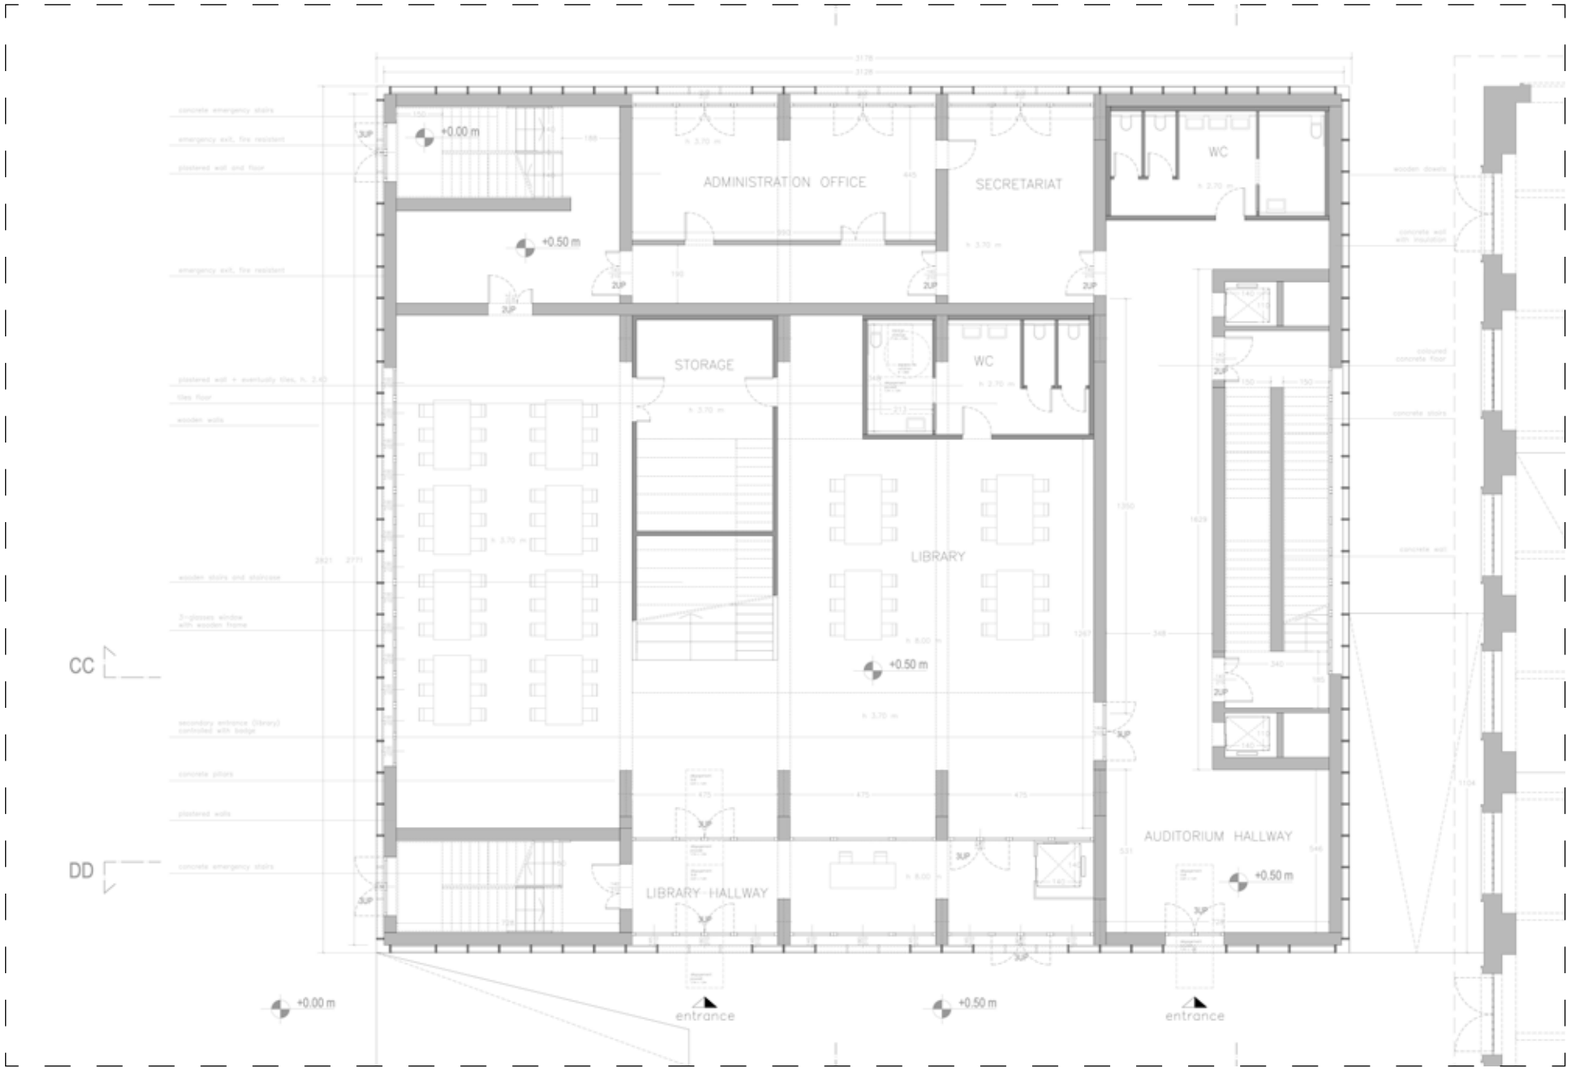

1:100 mixed spaces
scaled 50%

1:100 mixed spaces
scaled 50%

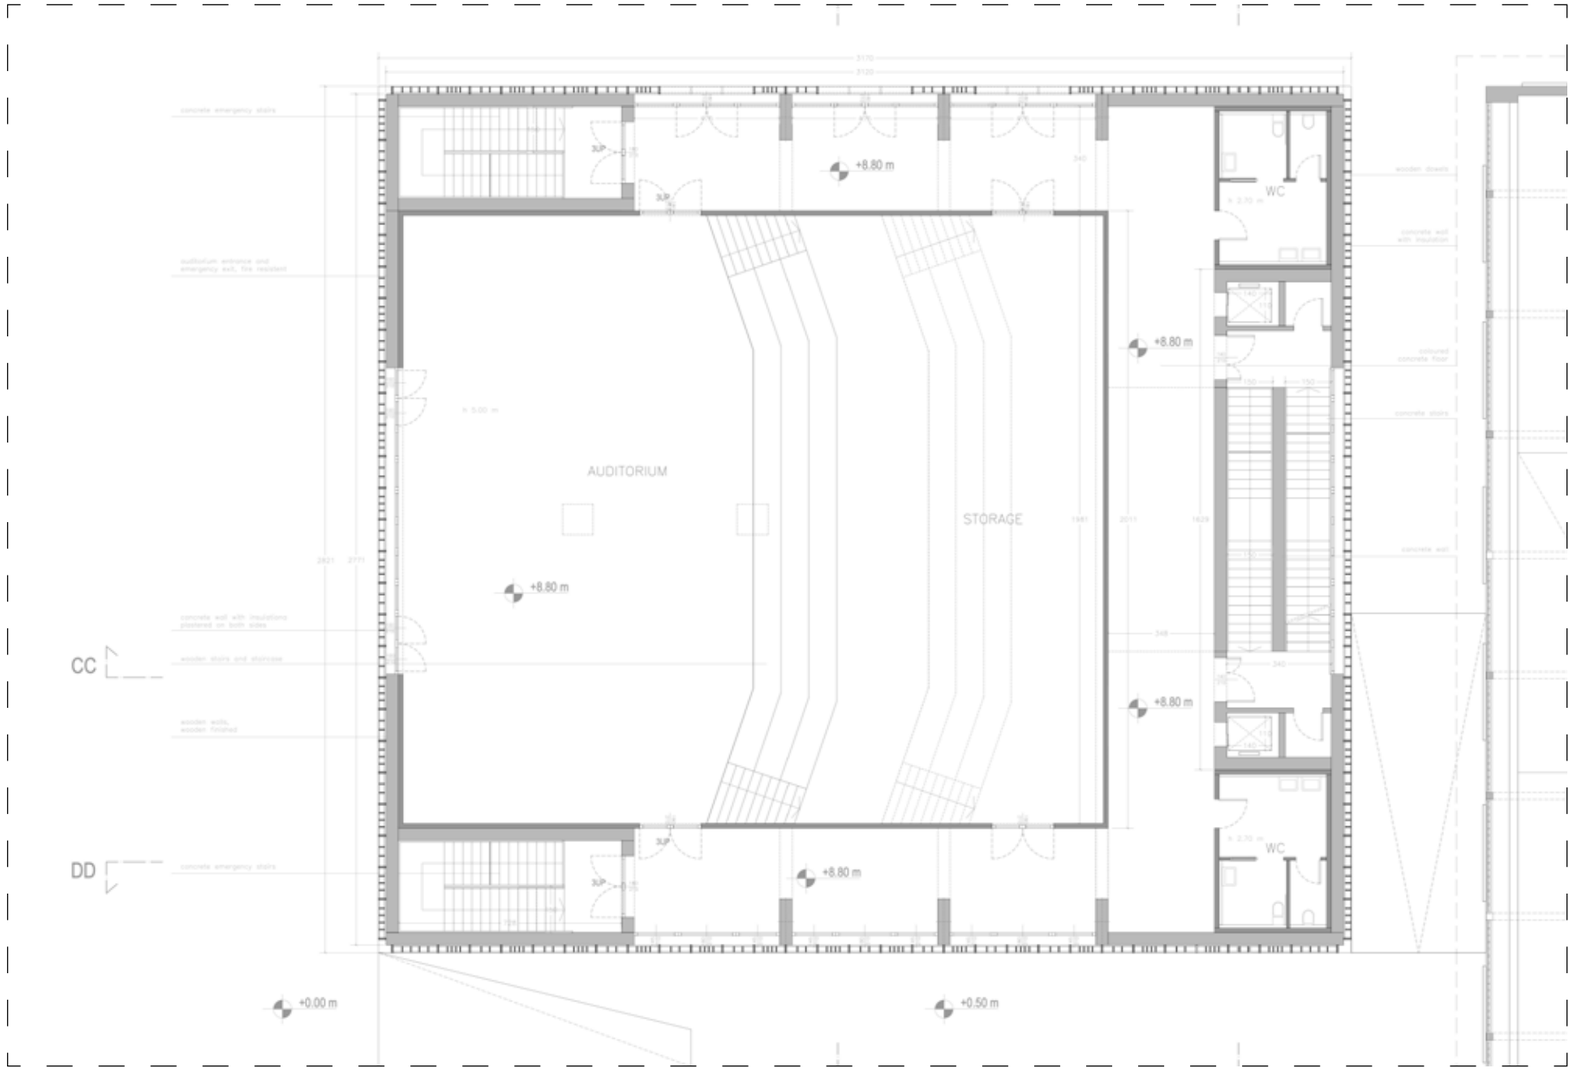

1:100 mixed spaces
scaled 50%

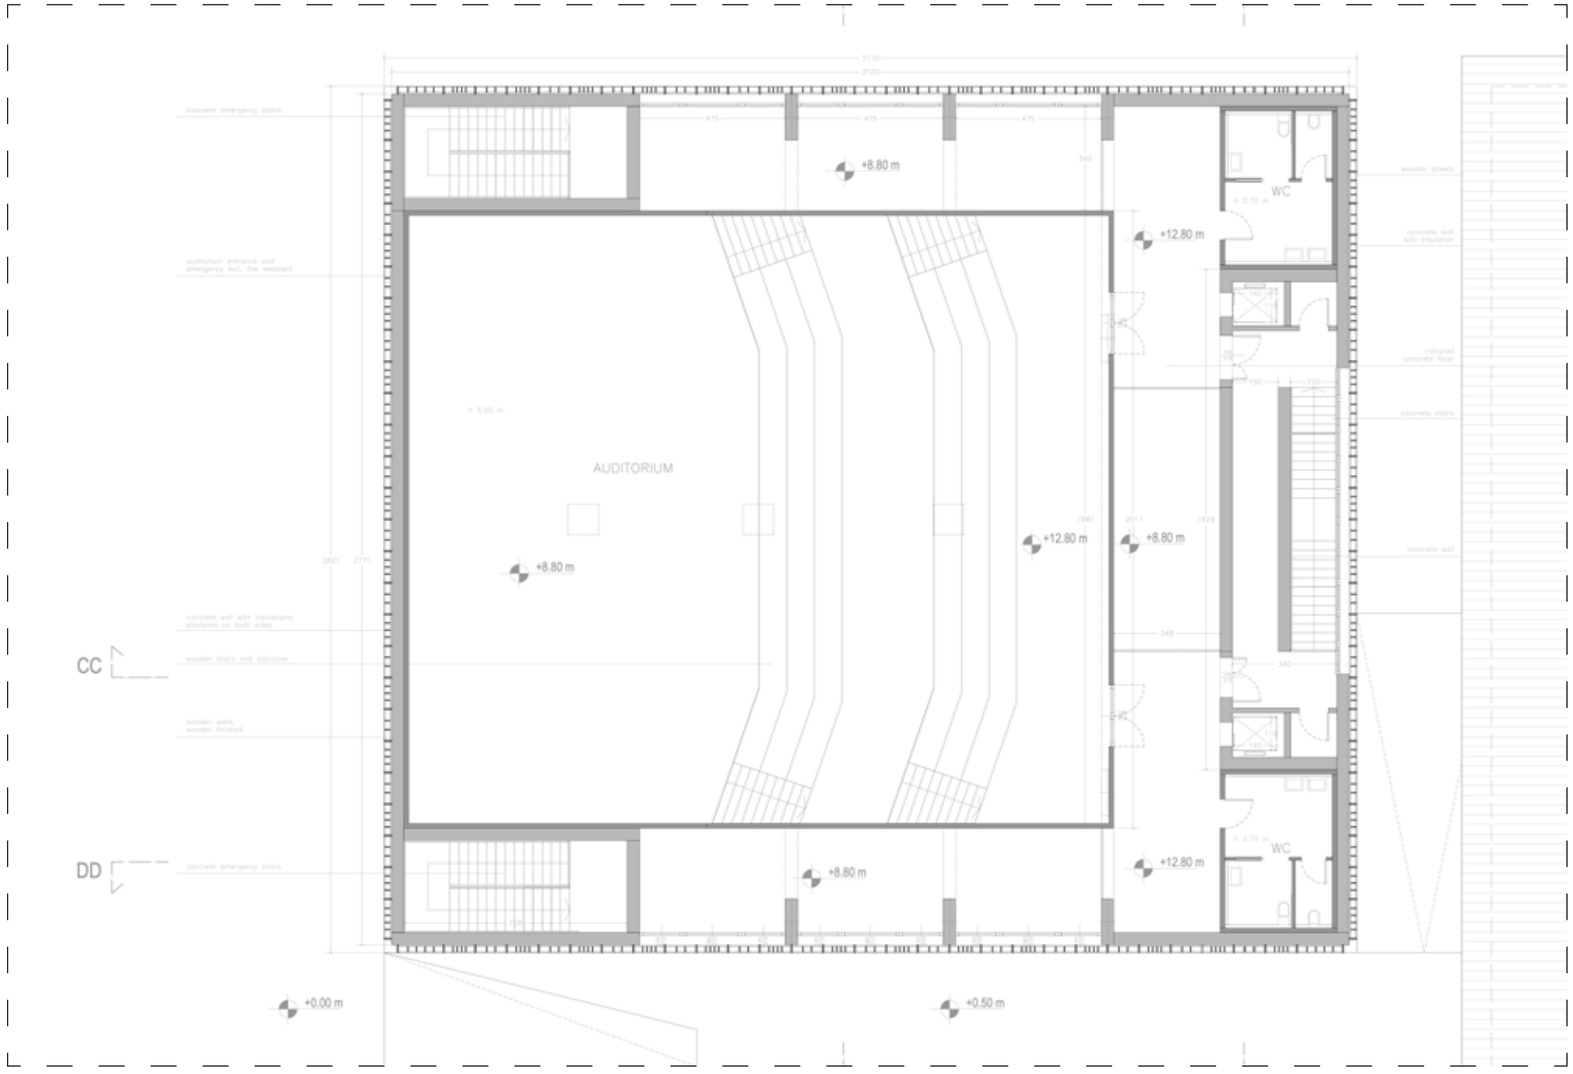

1:100 mixed spaces
scaled 50%

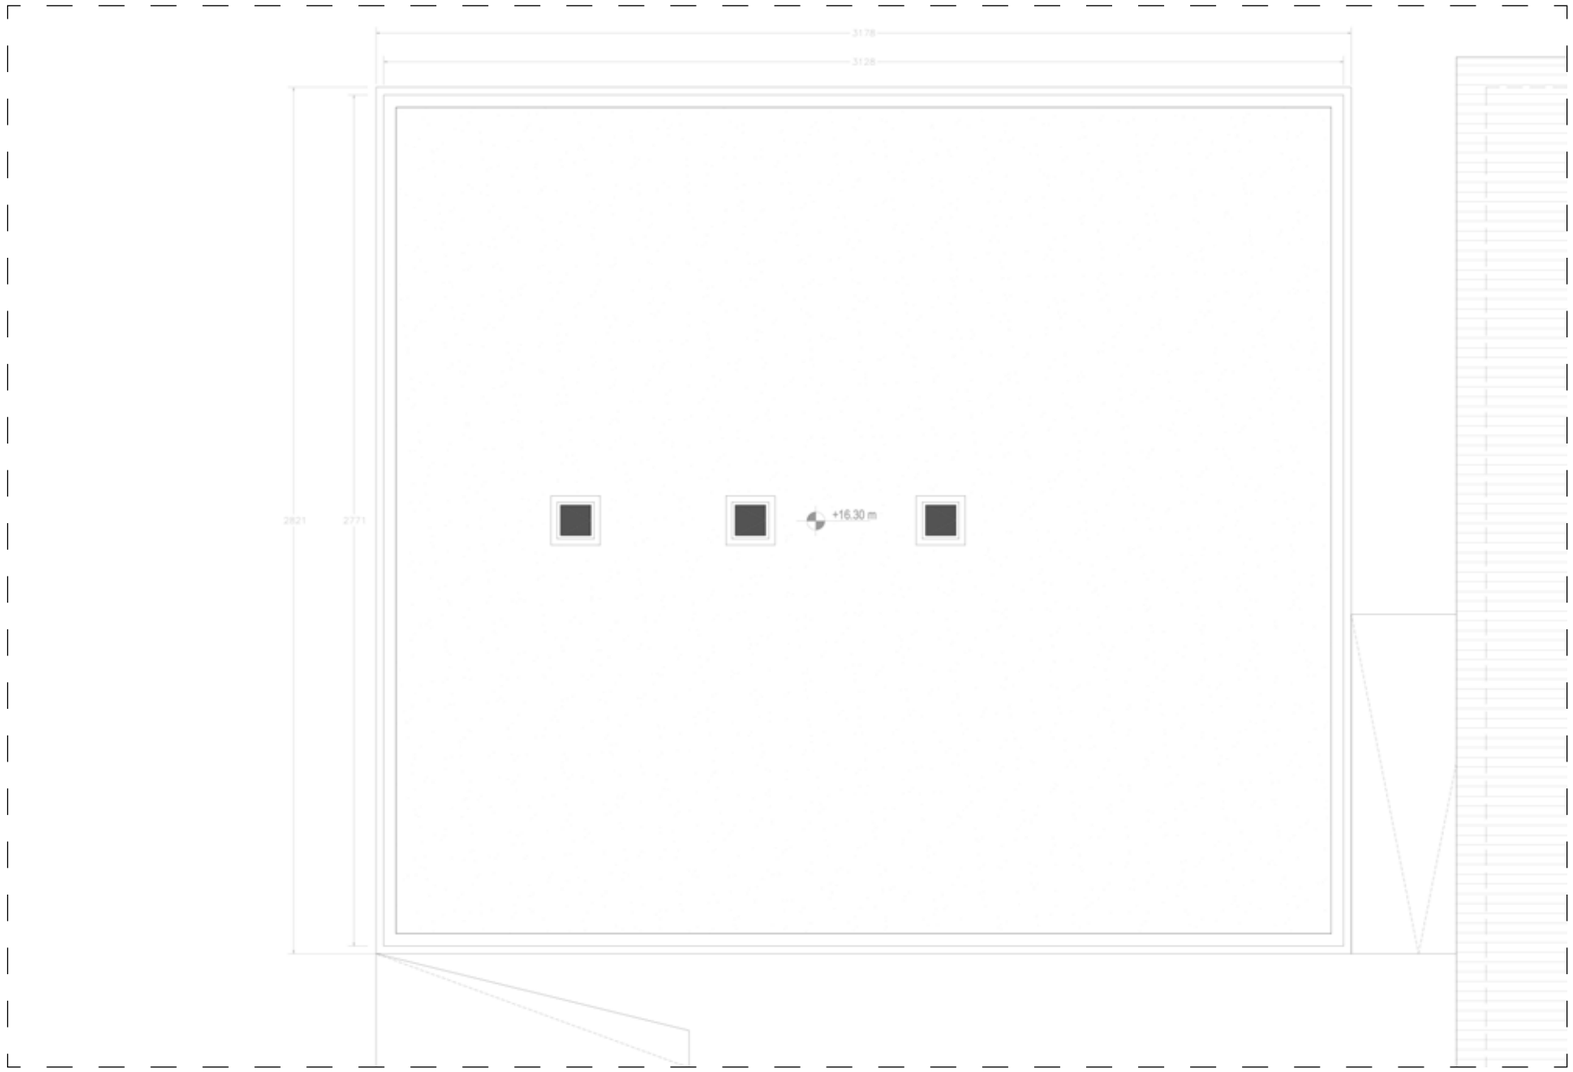

1:100 mixed spaces
scaled 50%

CUT CC

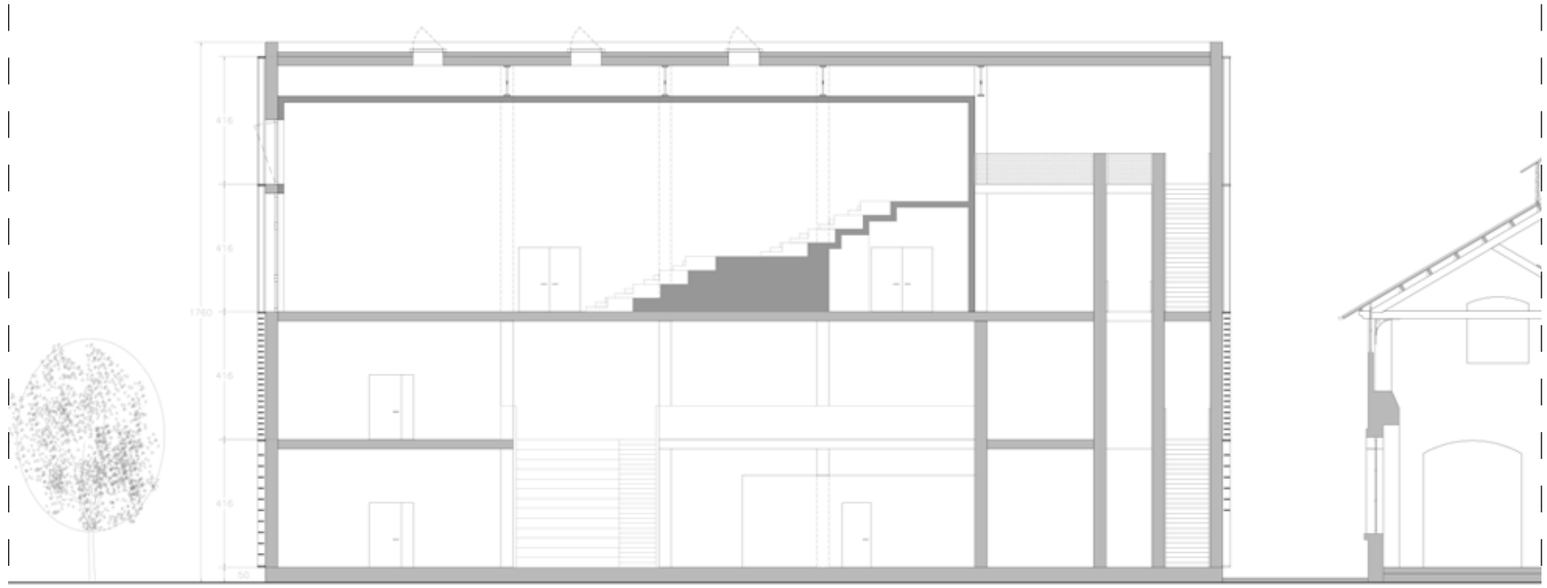

SOUTH VIEW

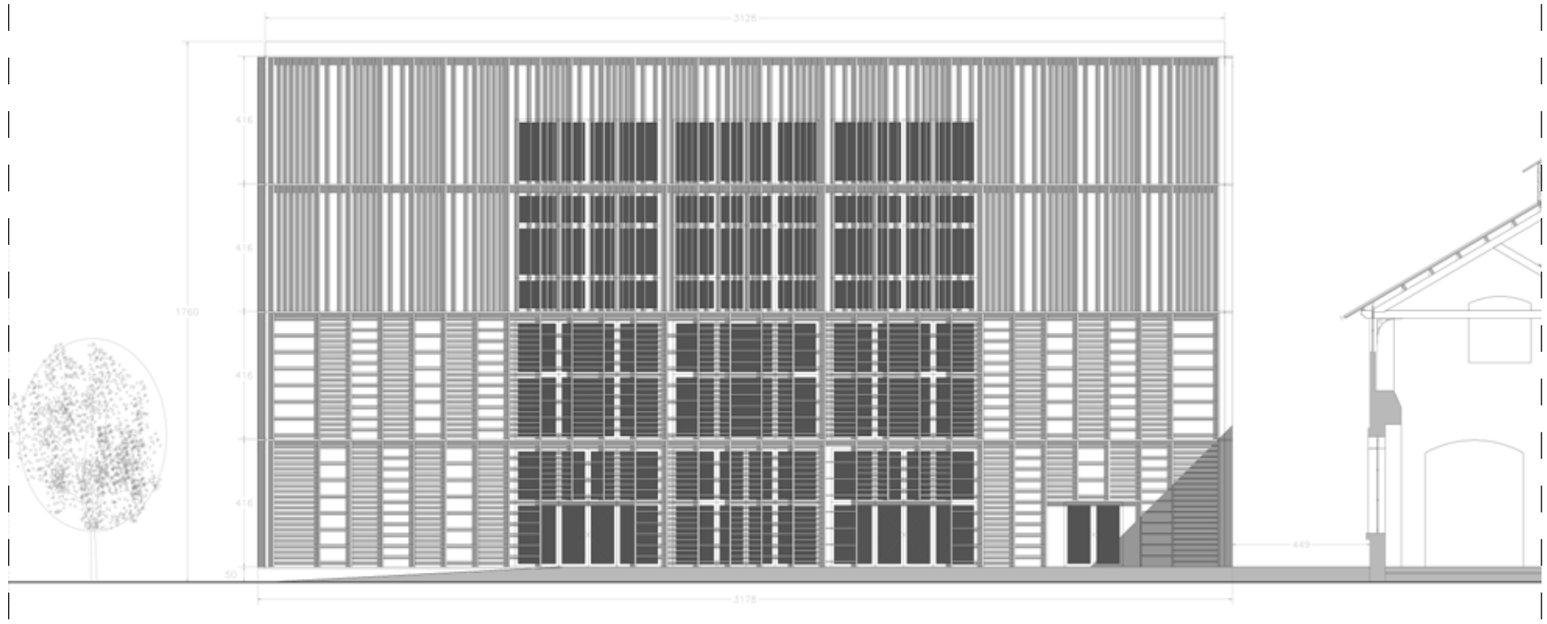

1:100 mixed spaces
scaled 50%

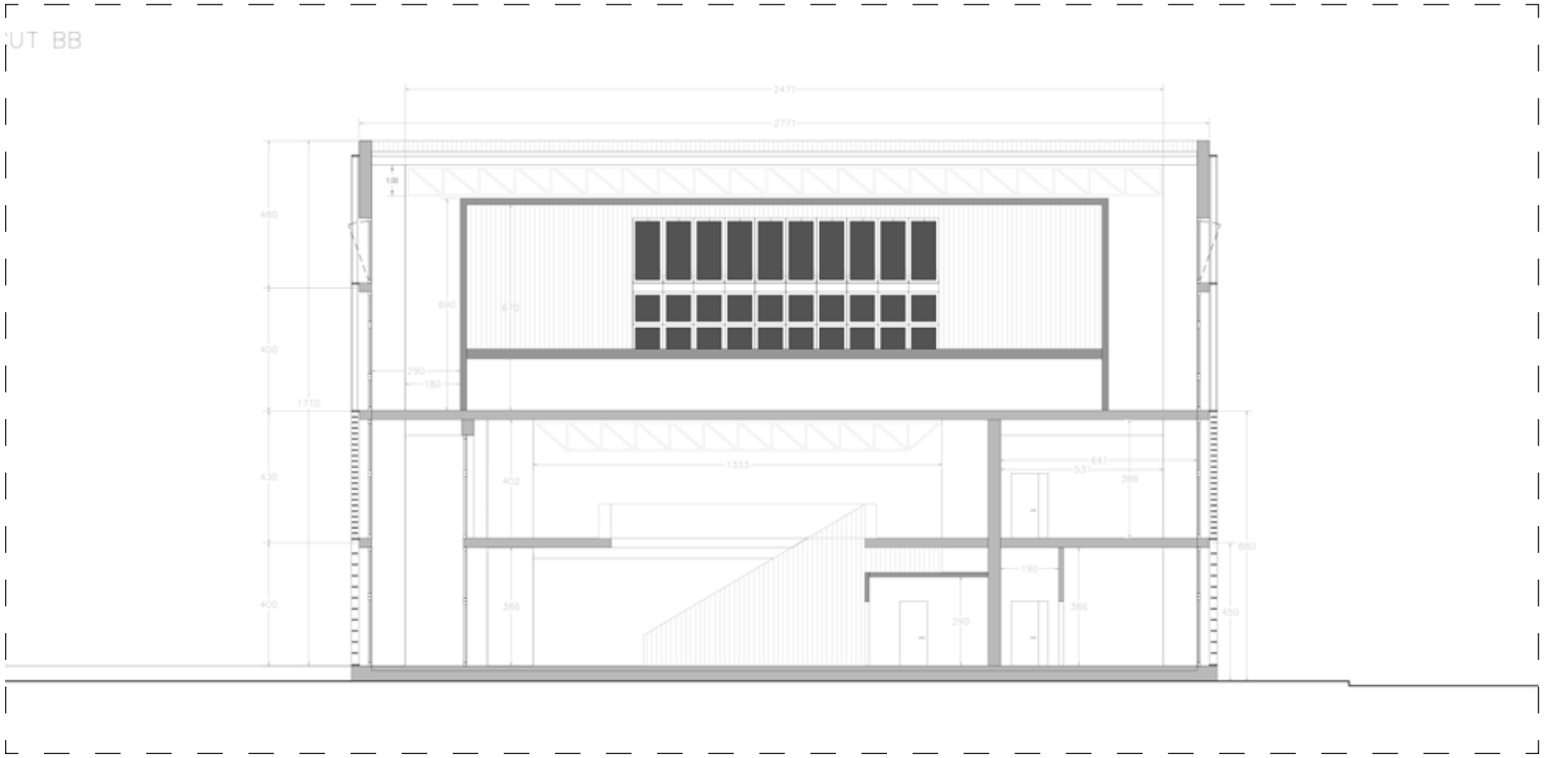

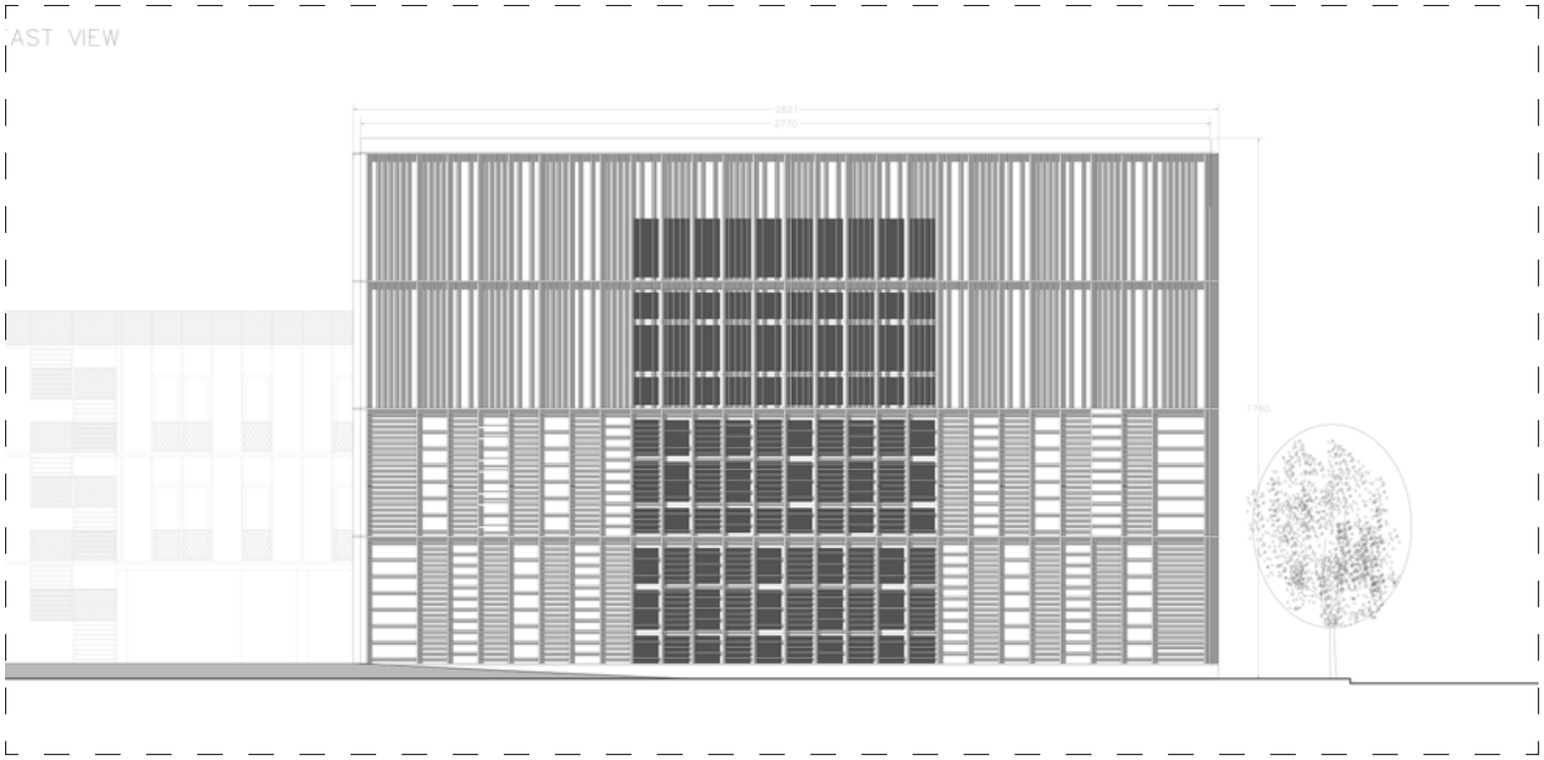

1:100 mixed spaces
scaled 50%

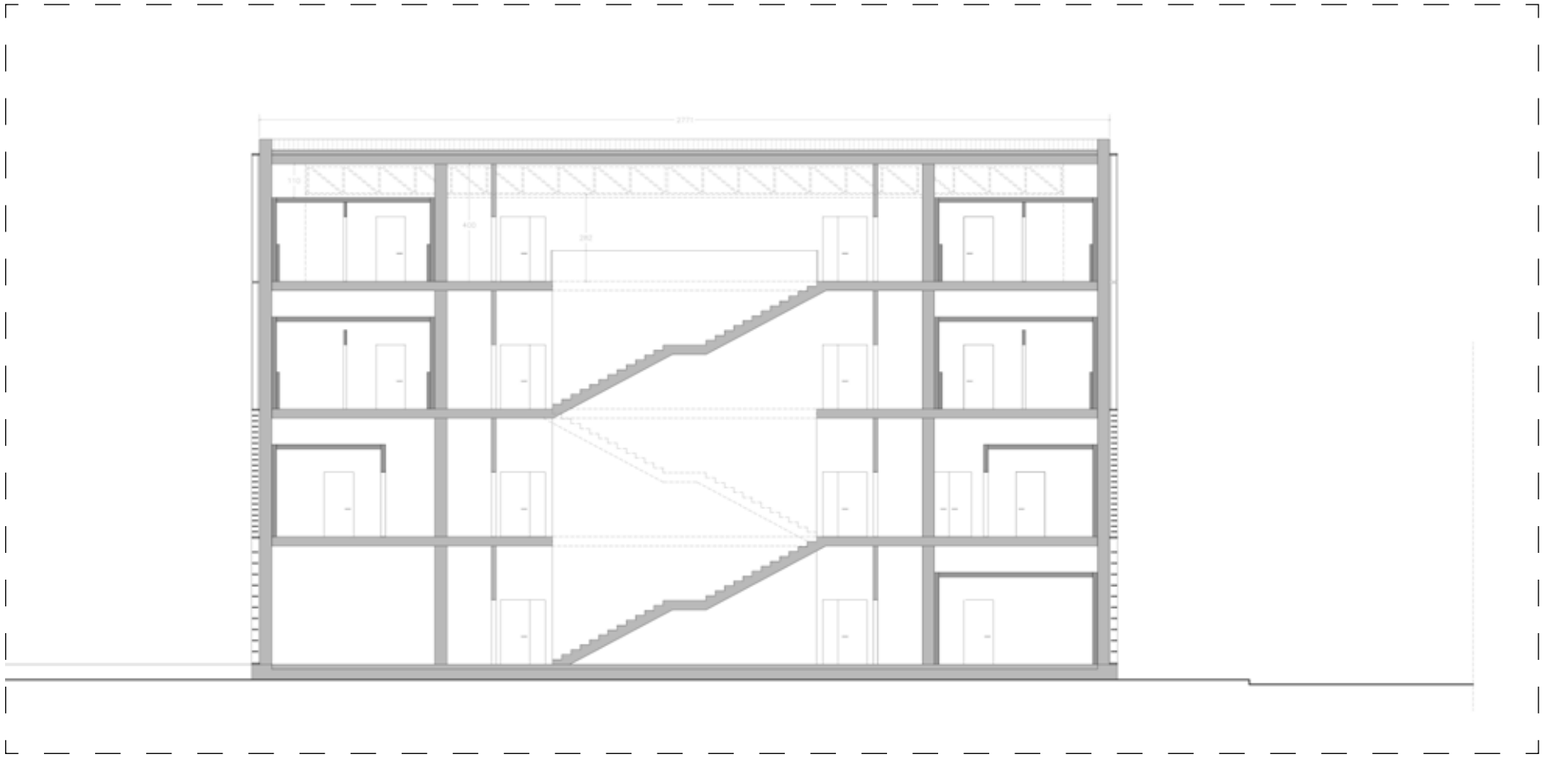

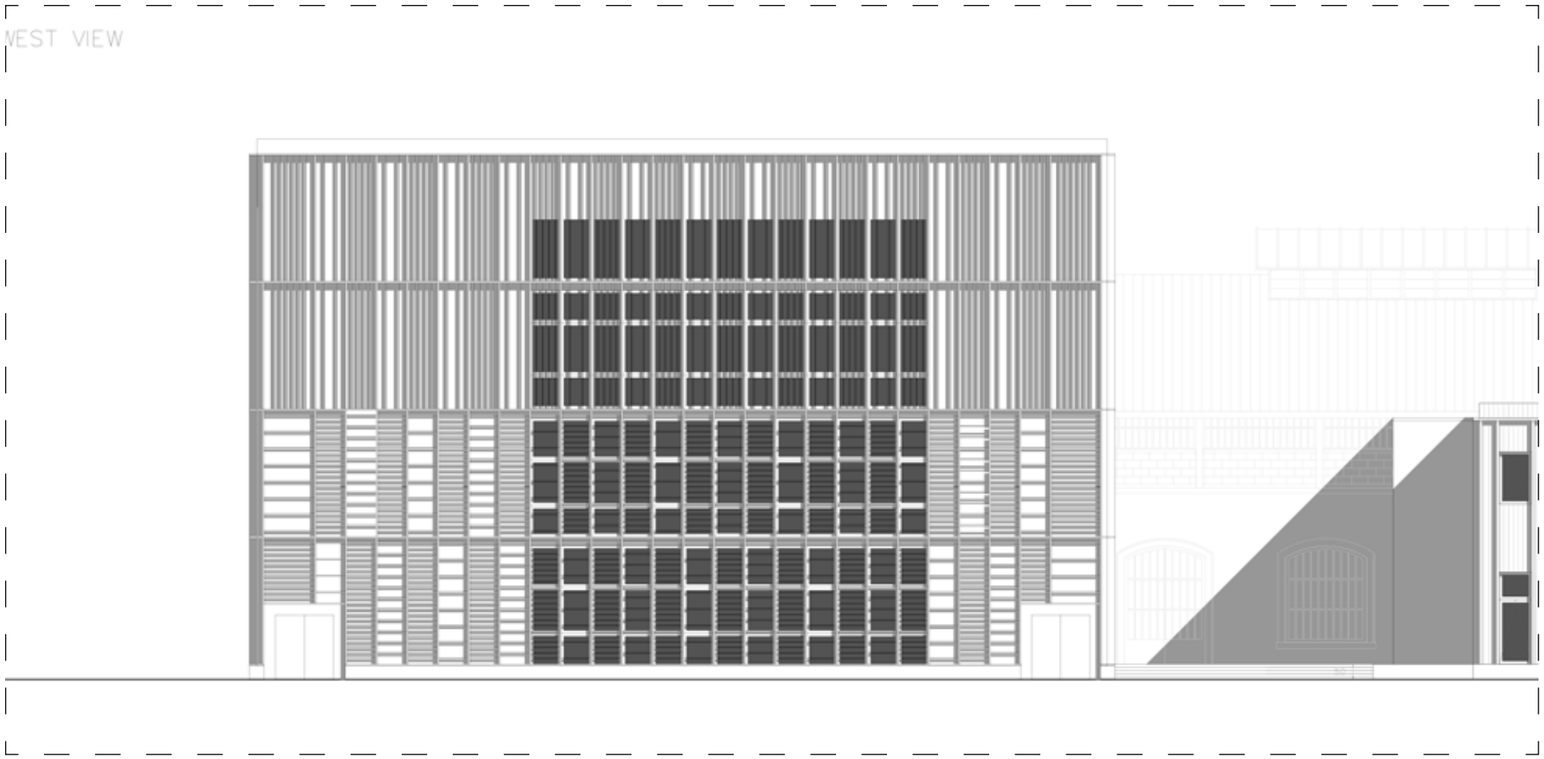

1:100 mixed spaces
scaled 50%

UT DD

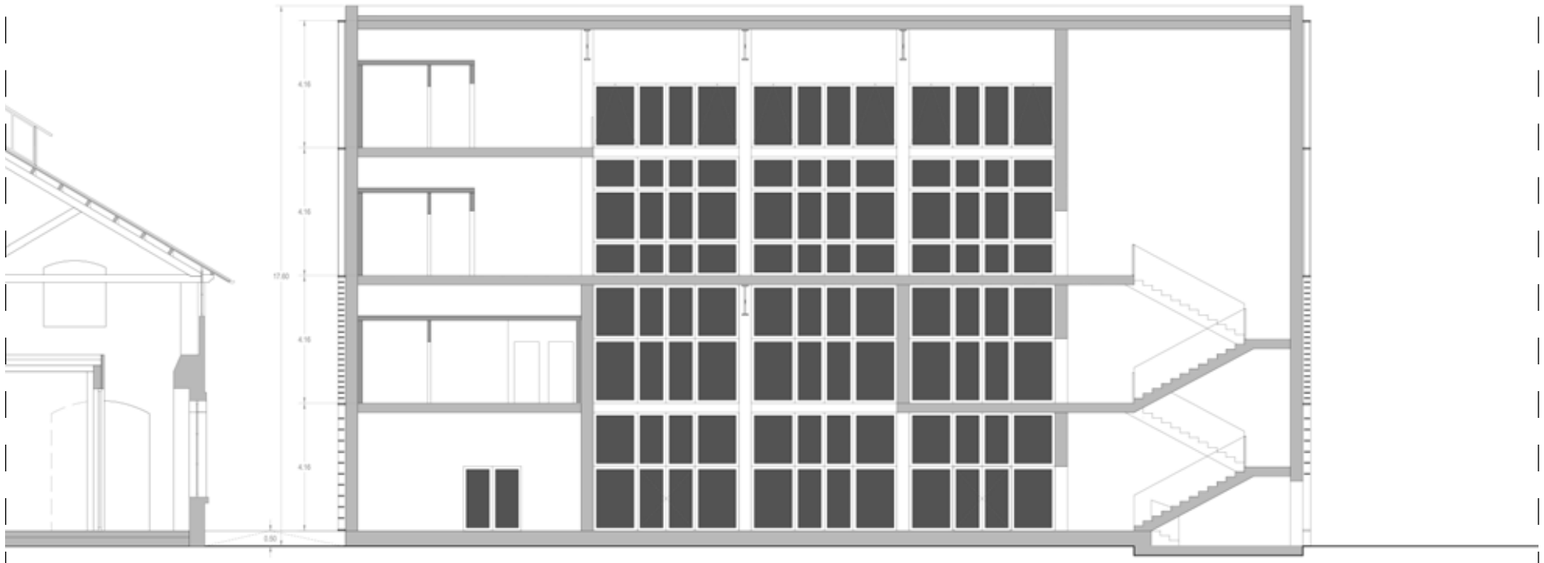

NORTH VIEW

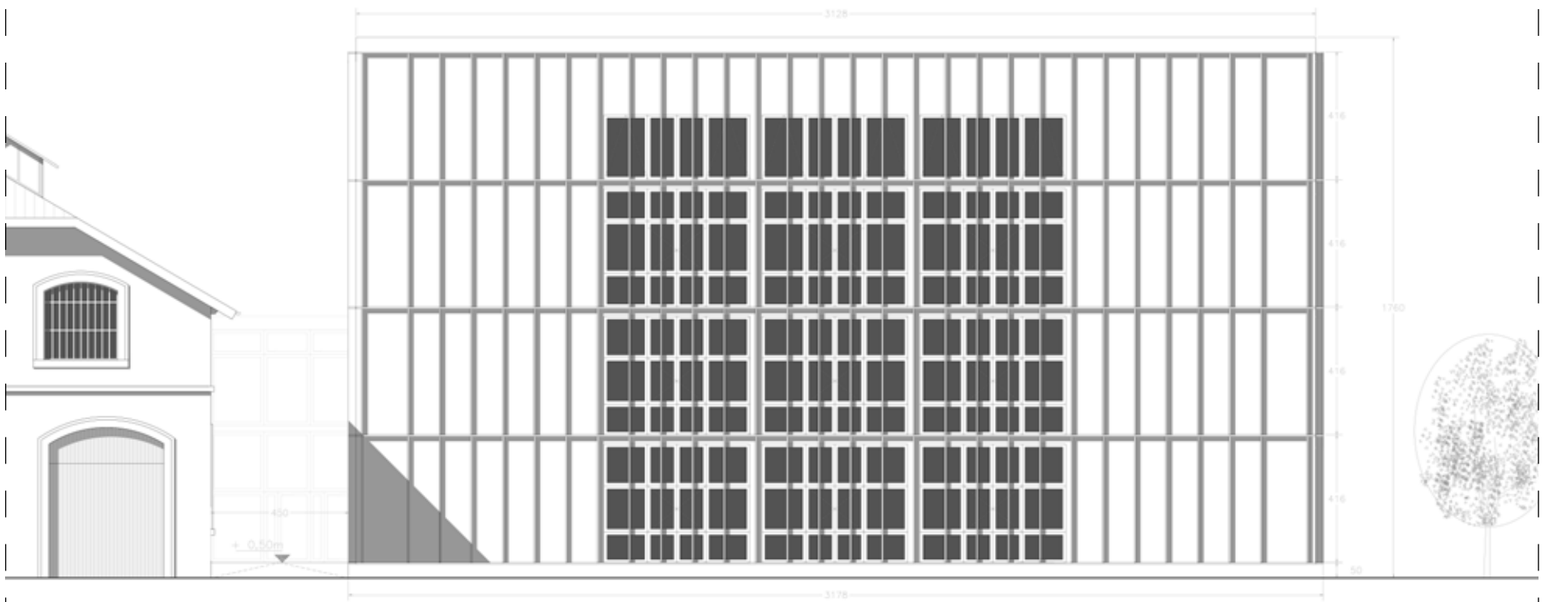

1:100 mixed spaces
scaled 50%